Sheet Index

Layout ID	Layout Name	Published
01	Title Page	☐
02	Sill Detail	☐
03	Head Detail	☐
04	Jamb Detail	☐
05	Base Detail	☐
06	External Corner Detail	☐
07	Internal Corner Detail	☐
08	Soffit Detail	☐
09	Pipe Penetration Detail	☐
10	Panel Connection Detail	☐
11	Slab Detail	☐
12	Ridge Detail	☐
13	Barge Detail	☐
14	Eaves Detail	☐
15	Verge Detail	☐
16	Verandah Detail	☐
17	Stringer Detail	☐
18	Bearer Detail	☐
19	Lintel Detail - Panel2	☐
20	Concealed Lintel	☐
21	Lintel Section	☐

This design and drawing is the copyright of Super Panels Ltd.
No reproduction without permission.

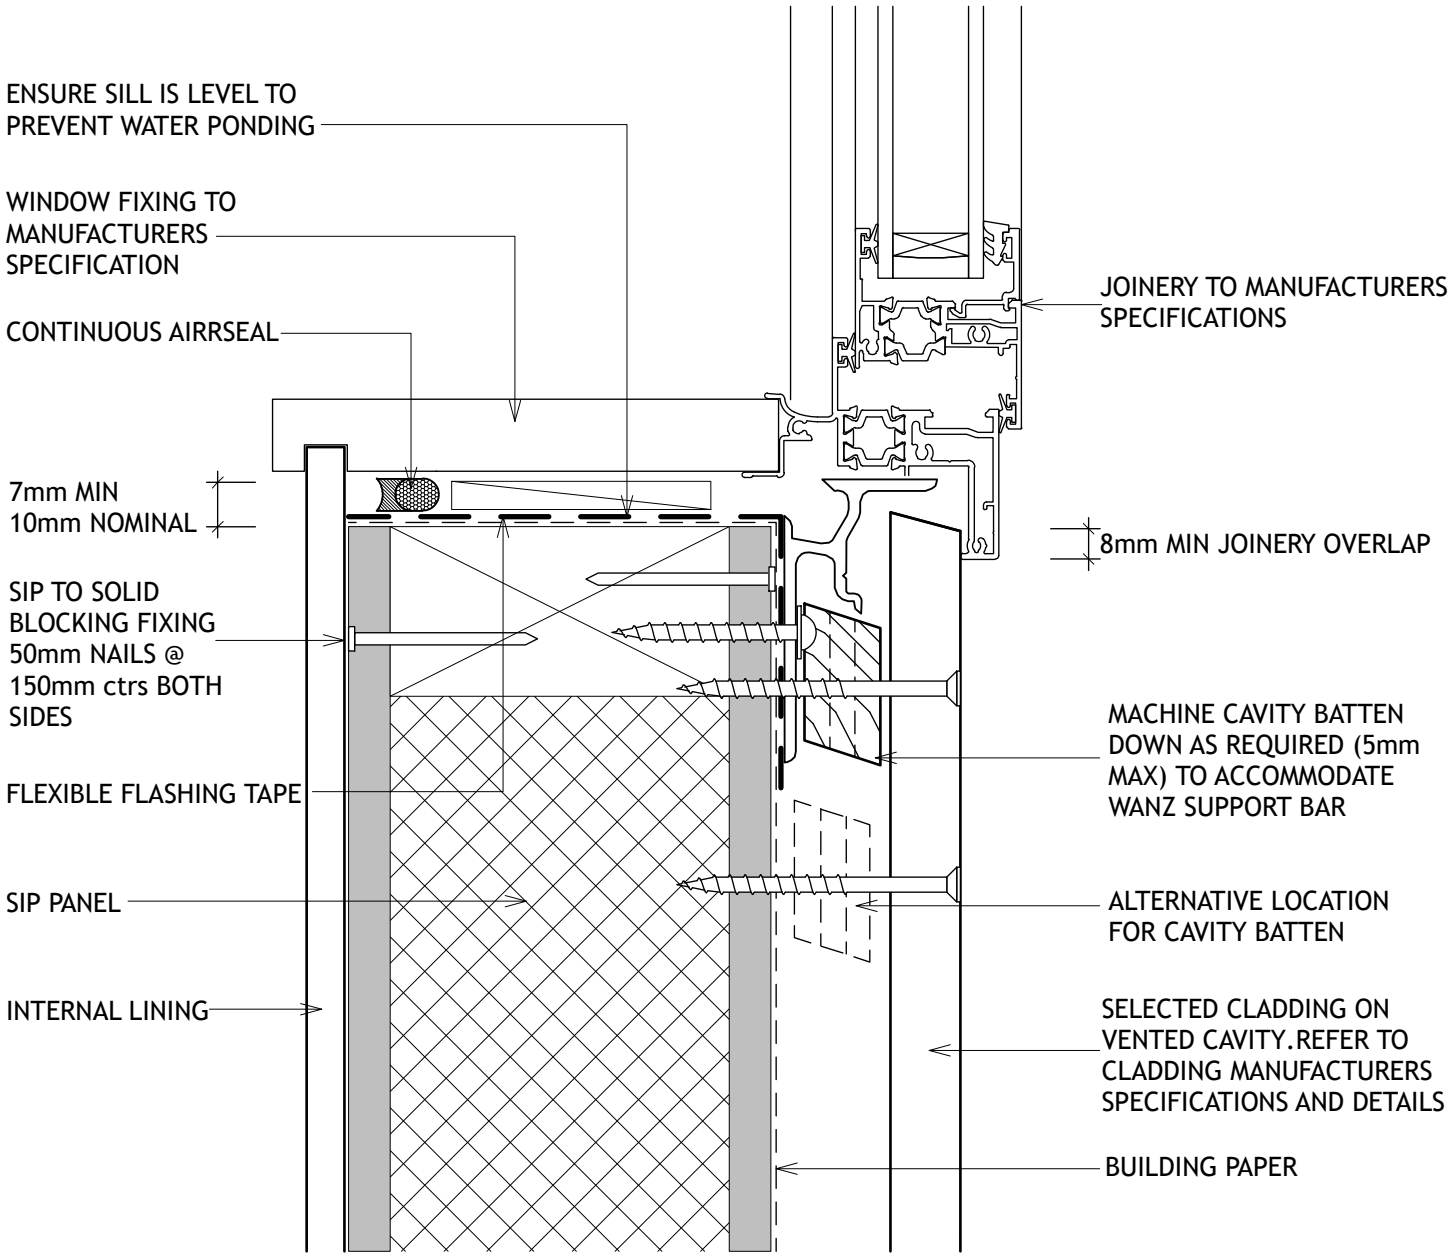

CAVITY BATTENS AT MAX 480mm CENTERS
TYPE 17 10G SREWS 65mm AT 300mm CENTERS
REFER CLADDING MANUFACTURER'S DETAILS
FOR CLADDING FIXINGS

SIP Sill Detail

Scale 1:2

SUPER PANEL
0210555646
www.supersub.co.nz
office@supersub.co.nz

ISSUE DATE: 8/06/2026
REV: 1.0
SCALE 1:2 @ A4

Sill Detail
02 of 21

This design and drawing is the copyright of Super Panels Ltd.
No reproduction without permission.

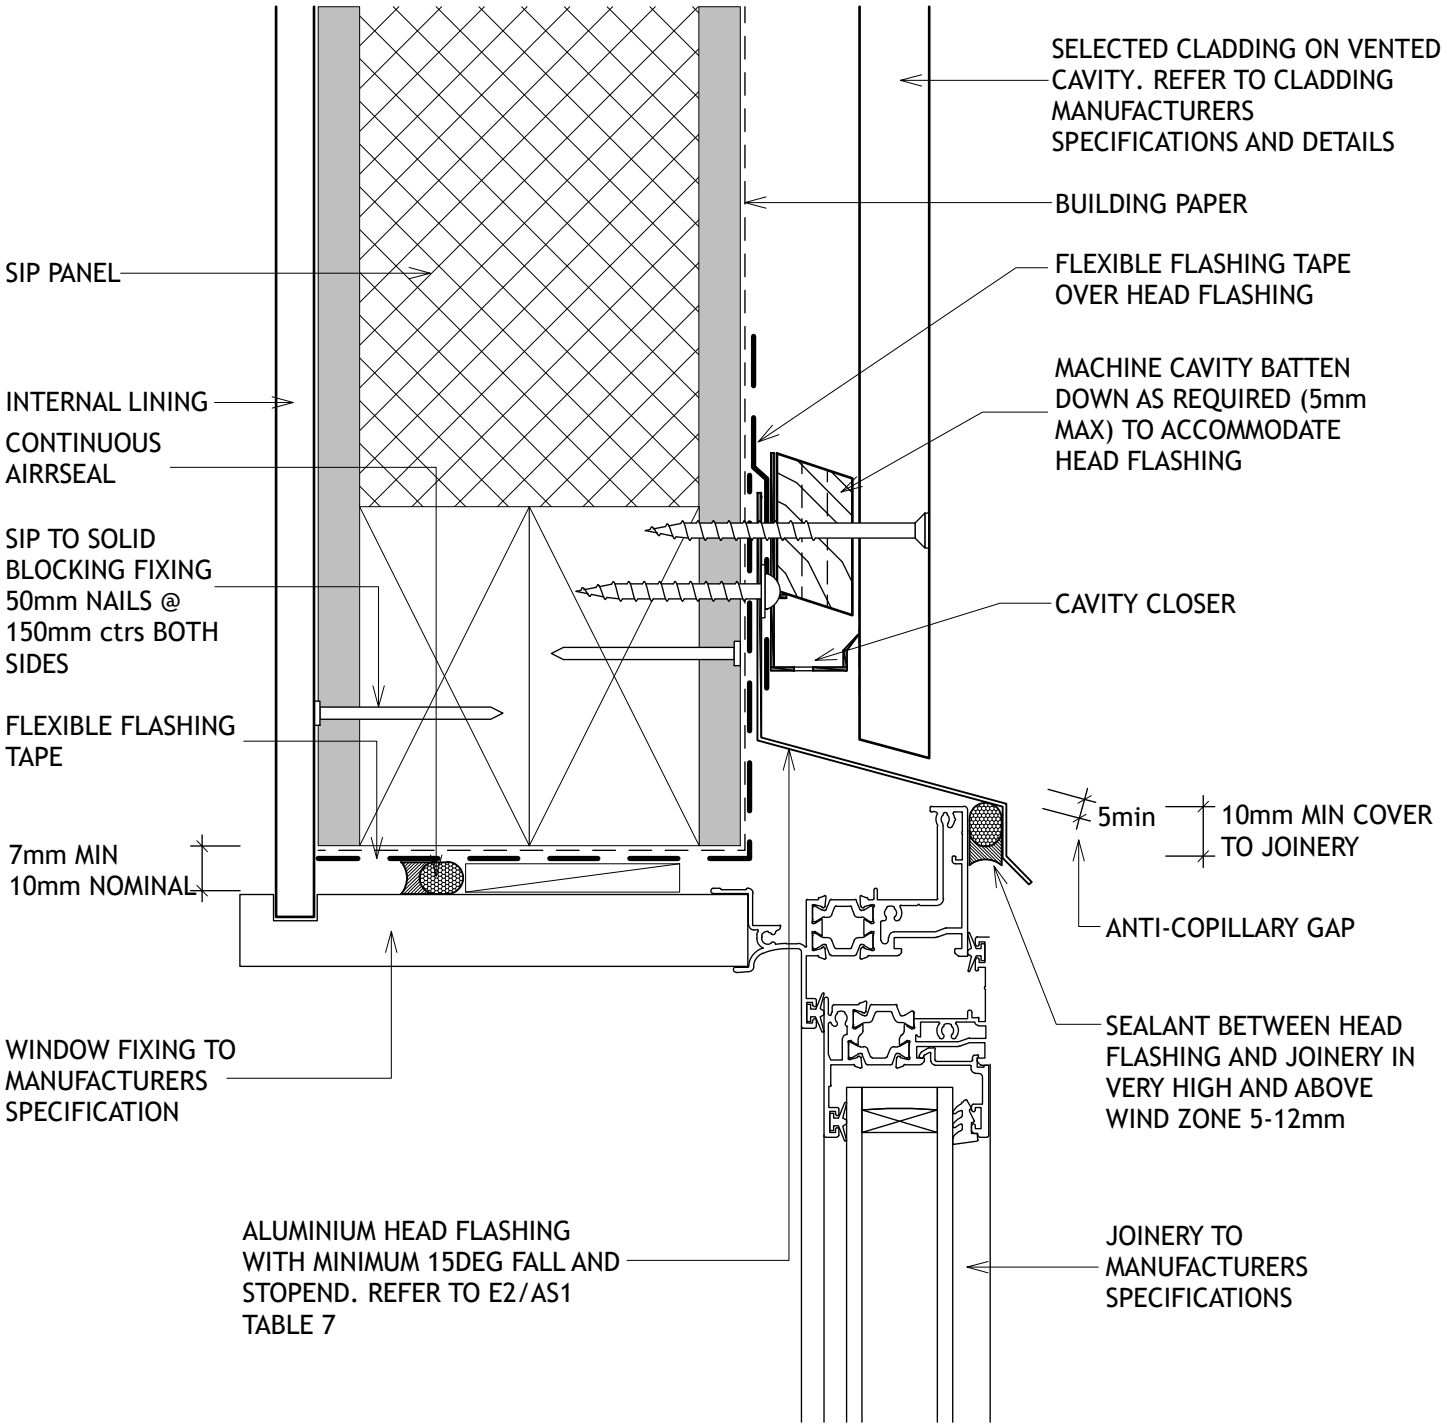

CAVITY BATTENS AT MAX 480mm CENTERS
TYPE 17 10G SREWS 65mm AT 300mm CENTERS
REFER CLADDING MANUFACTURER'S DETAILS FOR CLADDING FIXINGS

SIP Head Detail

Scale 1:2

SUPER PANEL
0210555646
www.supersub.co.nz
office@supersub.co.nz

ISSUE DATE: 8/06/2026
REV: 1.0
SCALE 1:2 @ A4

Head Detail

03 of 21

This design and drawing is the copyright of Super Panels Ltd.
No reproduction without permission.

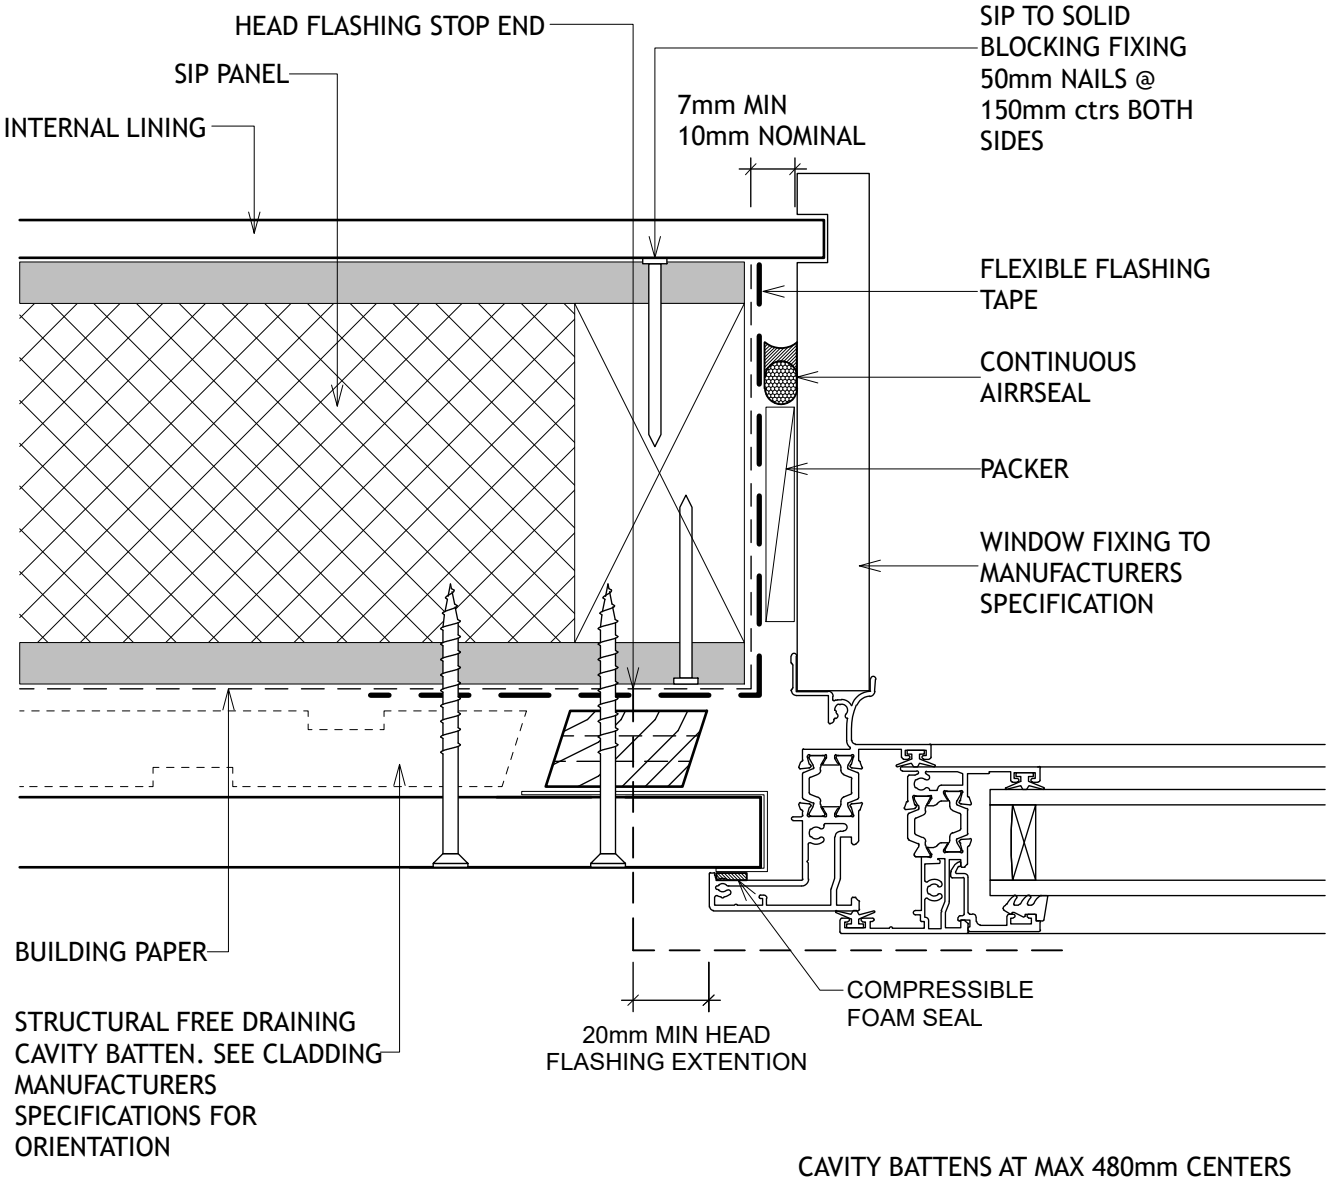

CAVITY BATTENS AT MAX 480mm CENTERS
TYPE 17 10G SREWS 65mm AT 300mm CENTERS
REFER CLADDING MANUFACTURER'S DETAILS FOR CLADDING FIXINGS

SIP Jamb Detail

Scale 1:2

SUPER PANEL
0210555646
www.supersub.co.nz
office@supersub.co.nz

ISSUE DATE: 8/06/2026
REV: 1.0
SCALE 1:2 @ A4

Jamb Detail

04 of 21

This design and drawing is the copyright of Super Panels Ltd.
No reproduction without permission.

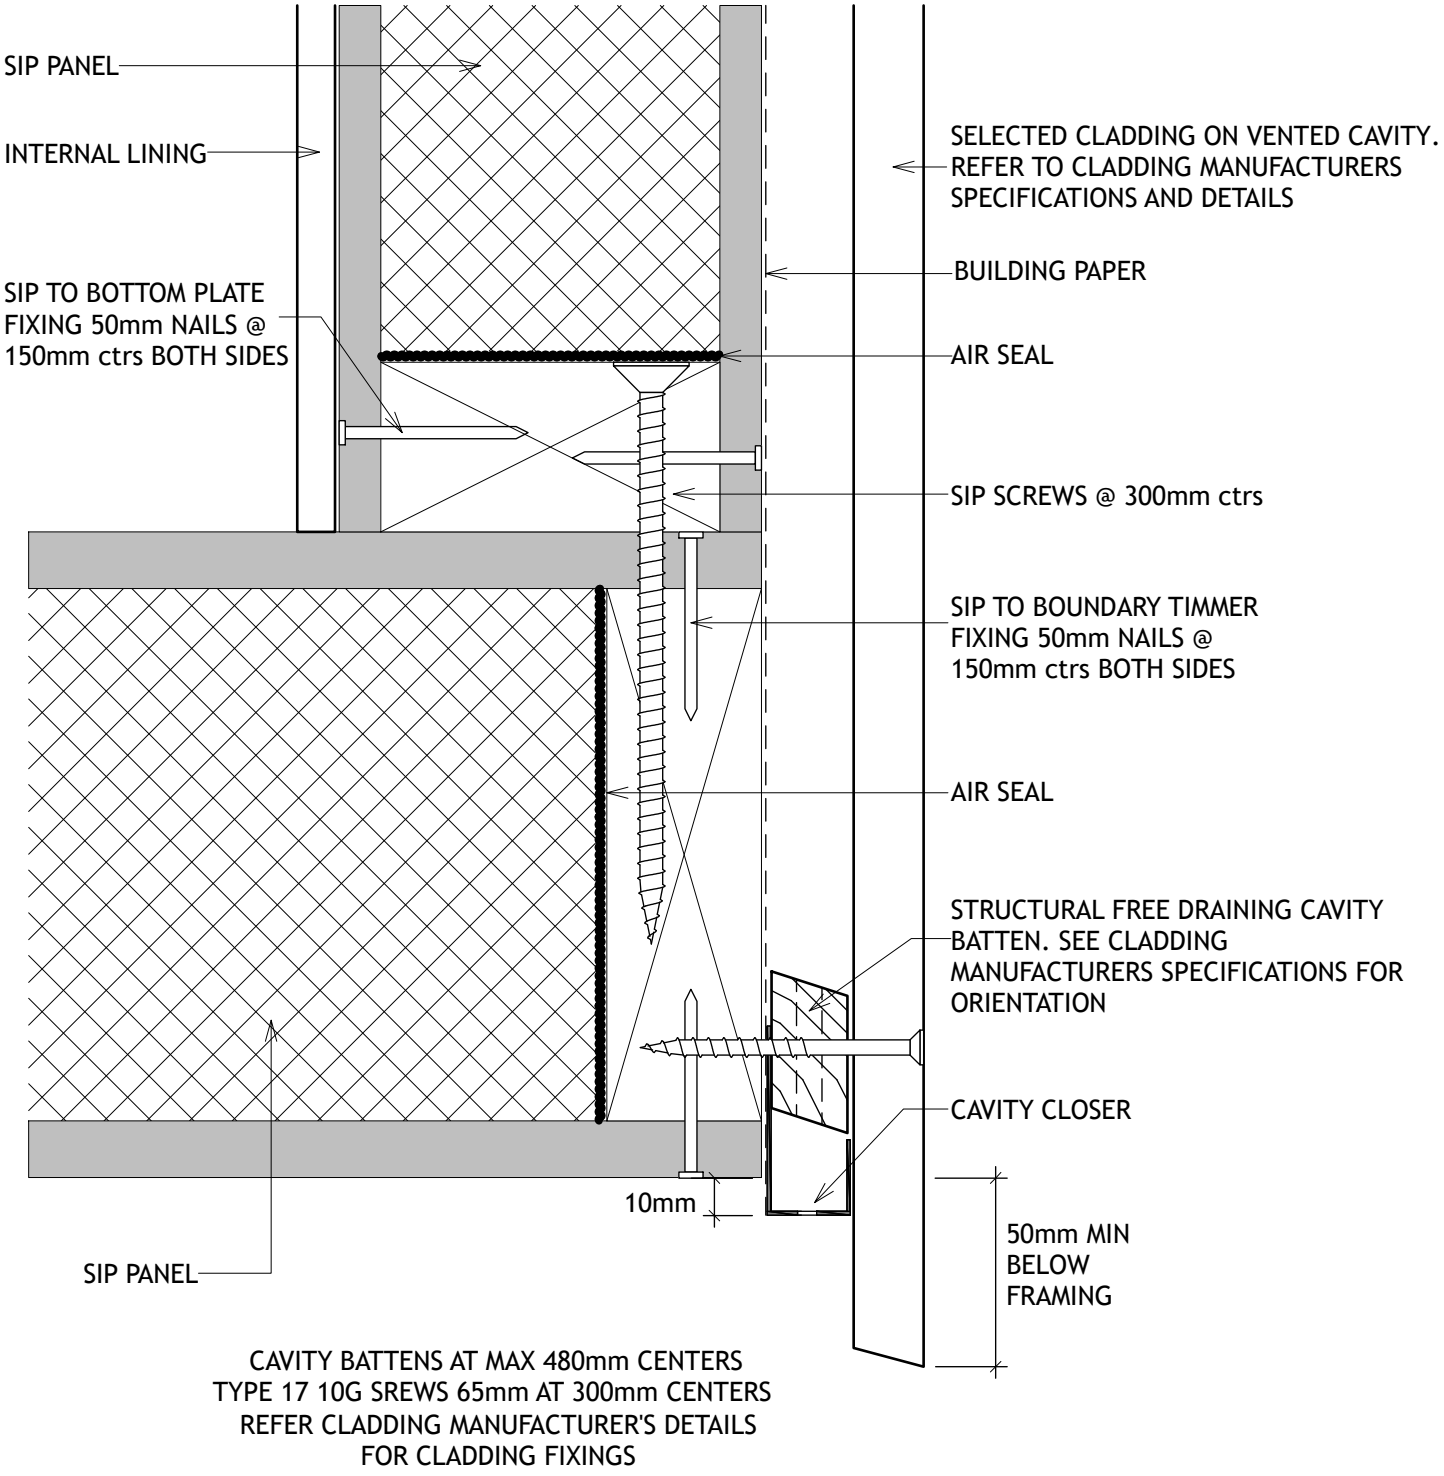

CAVITY BATTENS AT MAX 480mm CENTERS
TYPE 17 10G SREWS 65mm AT 300mm CENTERS
REFER CLADDING MANUFACTURER'S DETAILS
FOR CLADDING FIXINGS

SIP Base Detail

Scale 1:2

0210555646
www.supersub.co.nz
office@supersub.co.nz

ISSUE DATE: 8/06/2026
REV: 1.0
SCALE 1:2 @ A4

Base Detail

05 of 21

This design and drawing is the copyright of Super Panels Ltd.
No reproduction without permission.

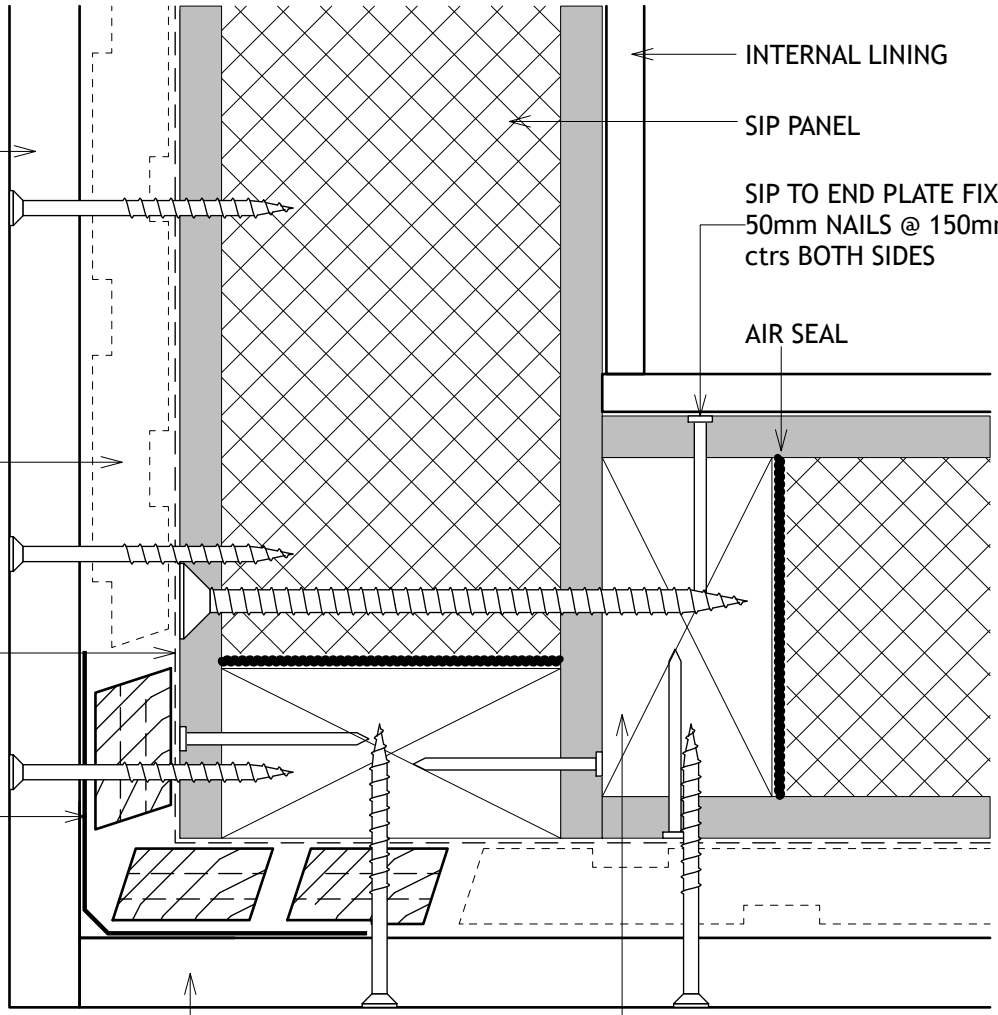

CAVITY BATTENS AT MAX 480mm CENTERS
TYPE 17 10G SREWS 65mm AT 300mm CENTERS
REFER CLADDING MANUFACTURER'S DETAILS
FOR CLADDING FIXINGS

SIP External Corner Detail

Scale 1:2

SUPER PANEL
0210555646
www.supersub.co.nz
office@supersub.co.nz

ISSUE DATE: 8/06/2026
REV: 1.0
SCALE 1:2 @ A4

External Corner Detail

06 of 21

This design and drawing is the copyright of Super Panels Ltd.
No reproduction without permission.

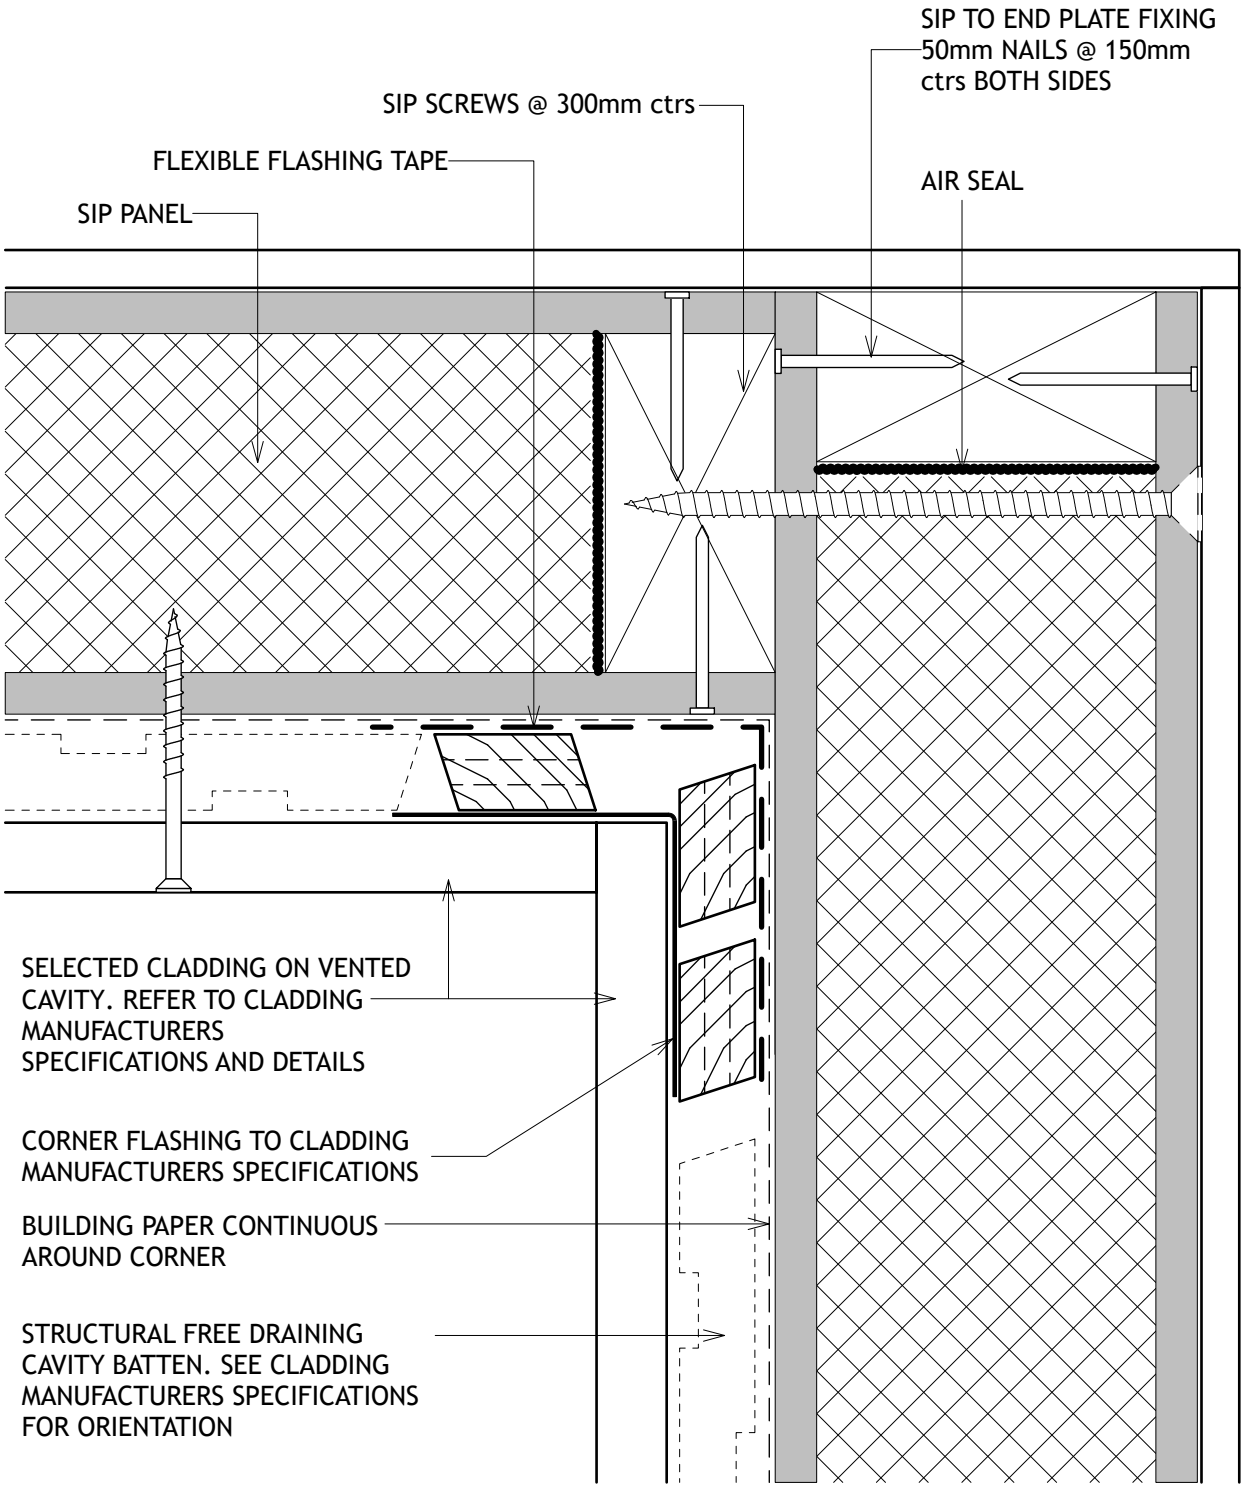

CAVITY BATTENS AT MAX 480mm CENTERS
TYPE 17 10G SREWS 65mm AT 300mm CENTERS
REFER CLADDING MANUFACTURER'S DETAILS
FOR CLADDING FIXINGS

SIP Internal Corner Detail

Scale 1:2

SUPER PANEL
0210555646
www.supersub.co.nz
office@supersub.co.nz

ISSUE DATE: 8/06/2026
REV: 1.0
SCALE 1:2 @ A4

Internal Corner Detail

07 of 21

This design and drawing is the copyright of Super Panels Ltd.
No reproduction without permission.

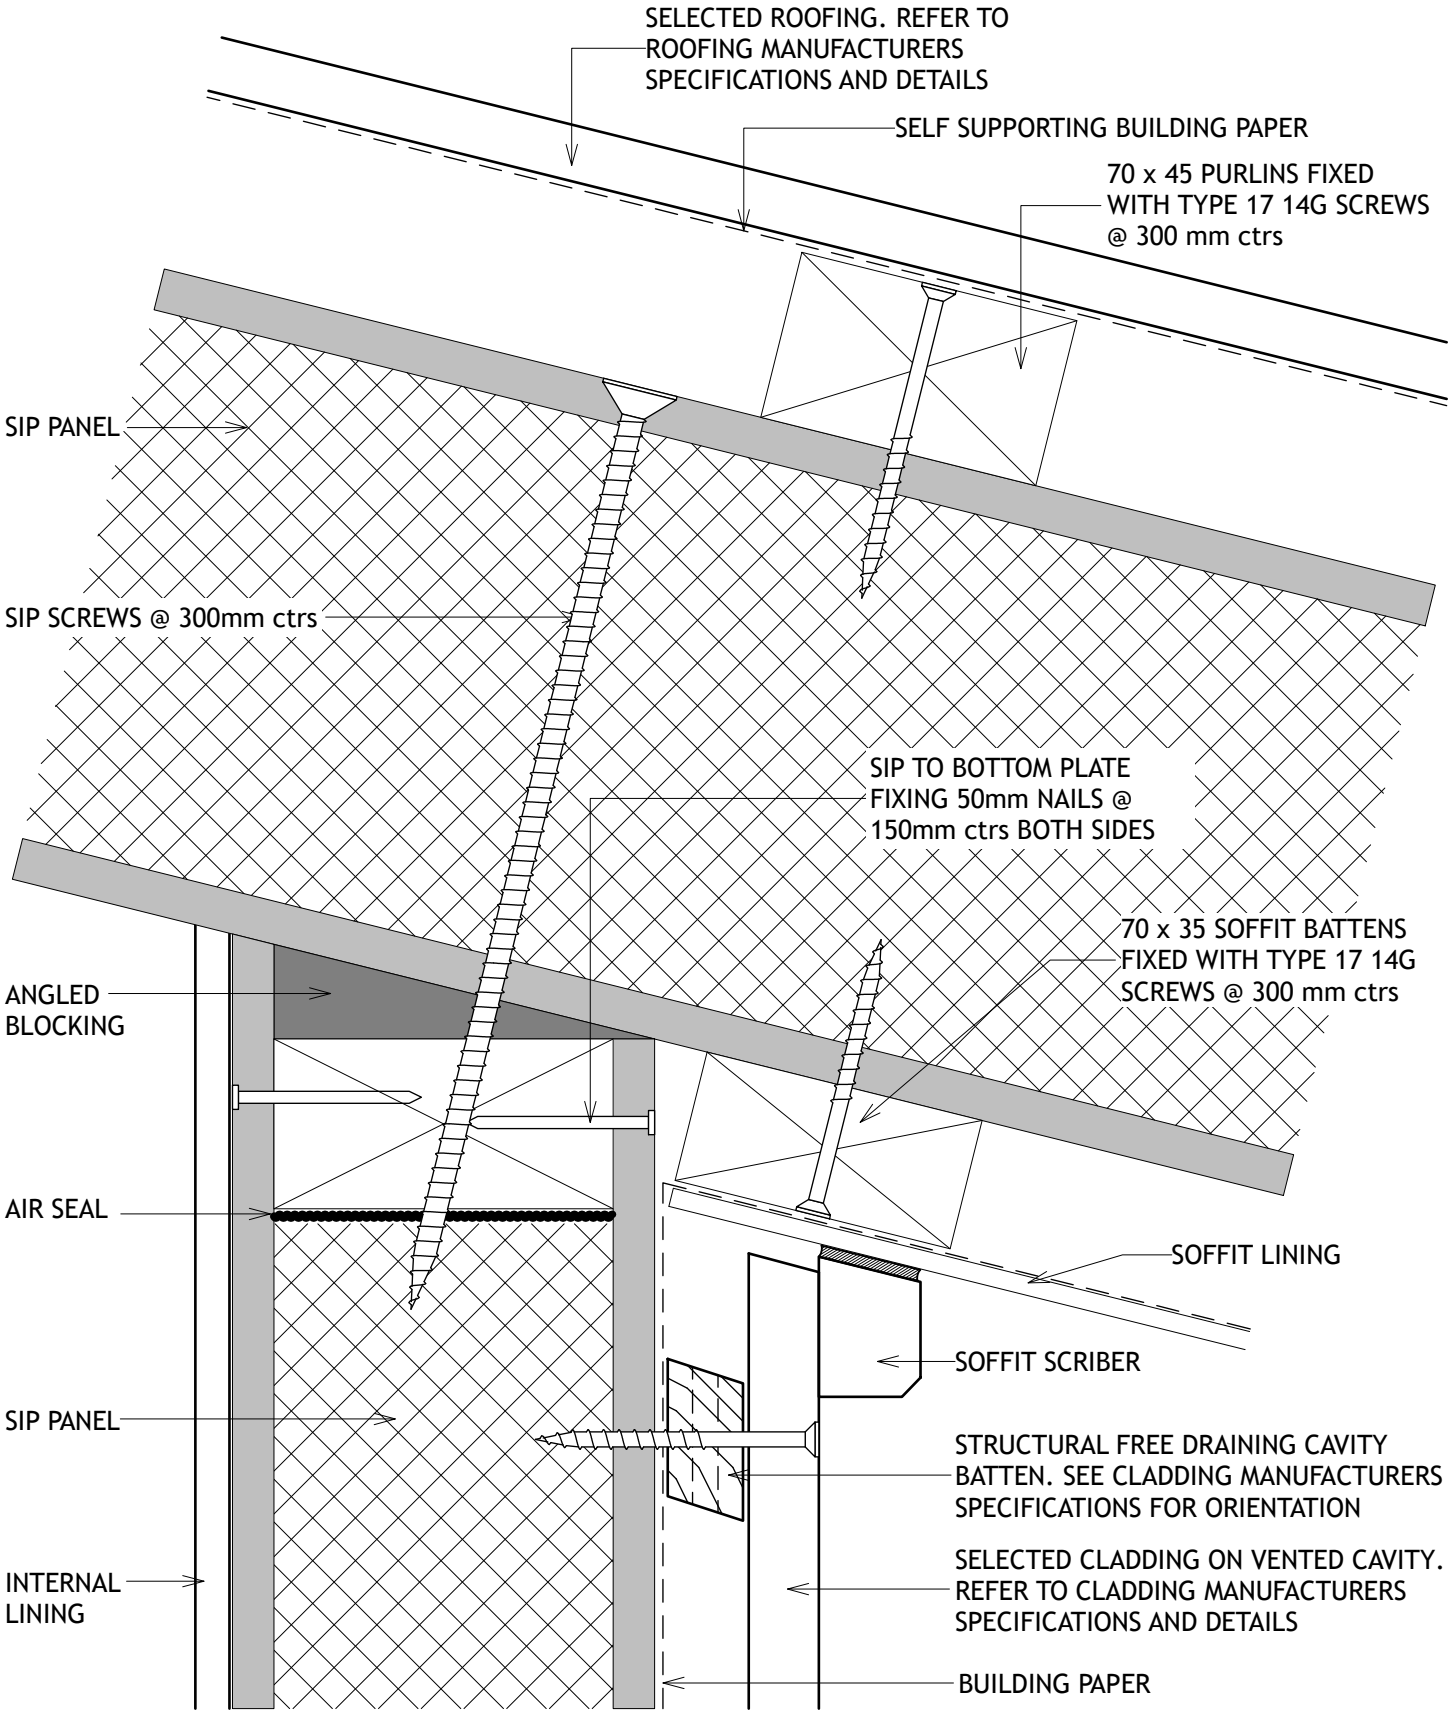

SIP Soffit Detail

Scale 1:2

CAVITY BATTENS AT MAX 480mm CENTERS
TYPE 17 10G SREWS 65mm AT 300mm CENTERS

REFER CLADDING MANUFACTURER'S DETAILS FOR CLADDING FIXINGS

SUPER PANEL
0210555646
www.supersub.co.nz
office@supersub.co.nz

ISSUE DATE: 8/06/2026
REV: 1.0
SCALE 1:2 @ A4

Soffit Detail

08 of 21

This design and drawing is the copyright of Super Panels Ltd.
No reproduction without permission.

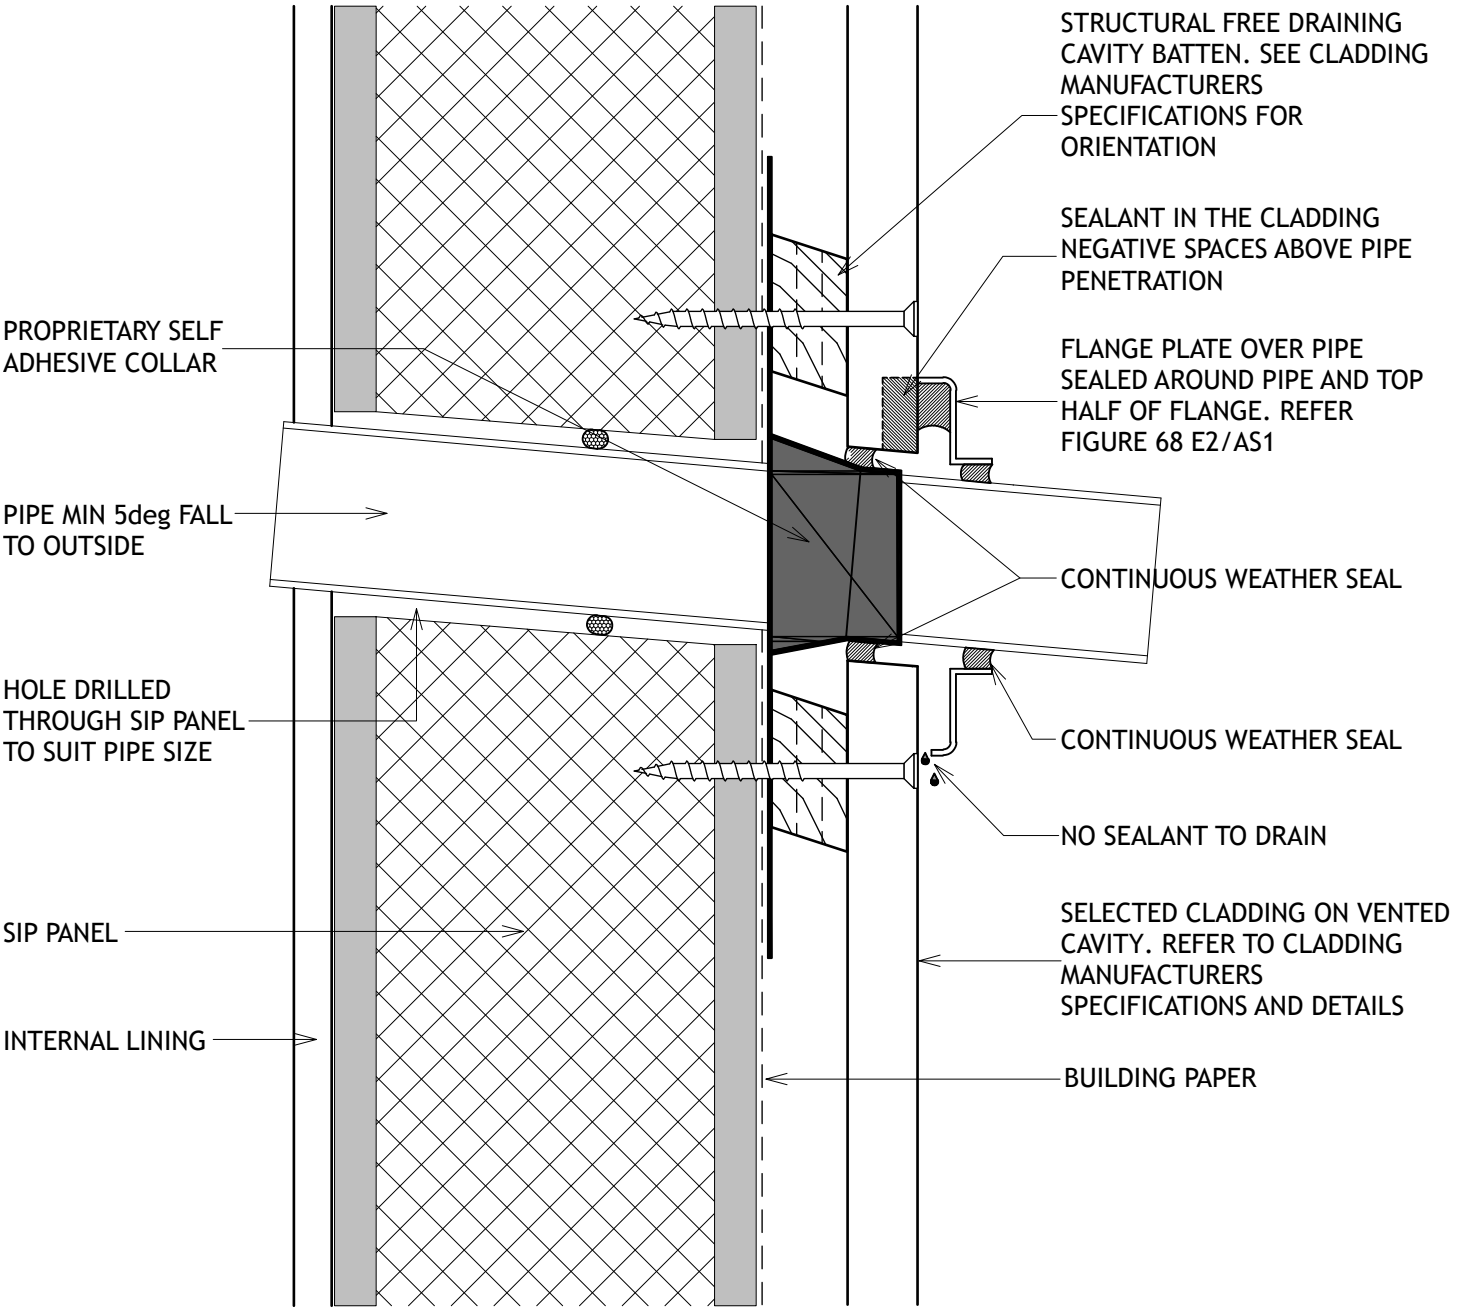

CAVITY BATTENS AT MAX 480mm CENTERS
TYPE 17 10G SREWS 65mm AT 300mm CENTERS
REFER CLADDING MANUFACTURER'S DETAILS
FOR CLADDING FIXINGS

SIP Pipe Penetration Detail

Scale 1:2

SUPER PANEL
0210555646
www.supersub.co.nz
office@supersub.co.nz

ISSUE DATE: 8/06/2026
REV: 1.0
SCALE 1:2 @ A4

Pipe Penetration Detail

09 of 21

This design and drawing is the copyright of Super Panels Ltd.
No reproduction without permission.

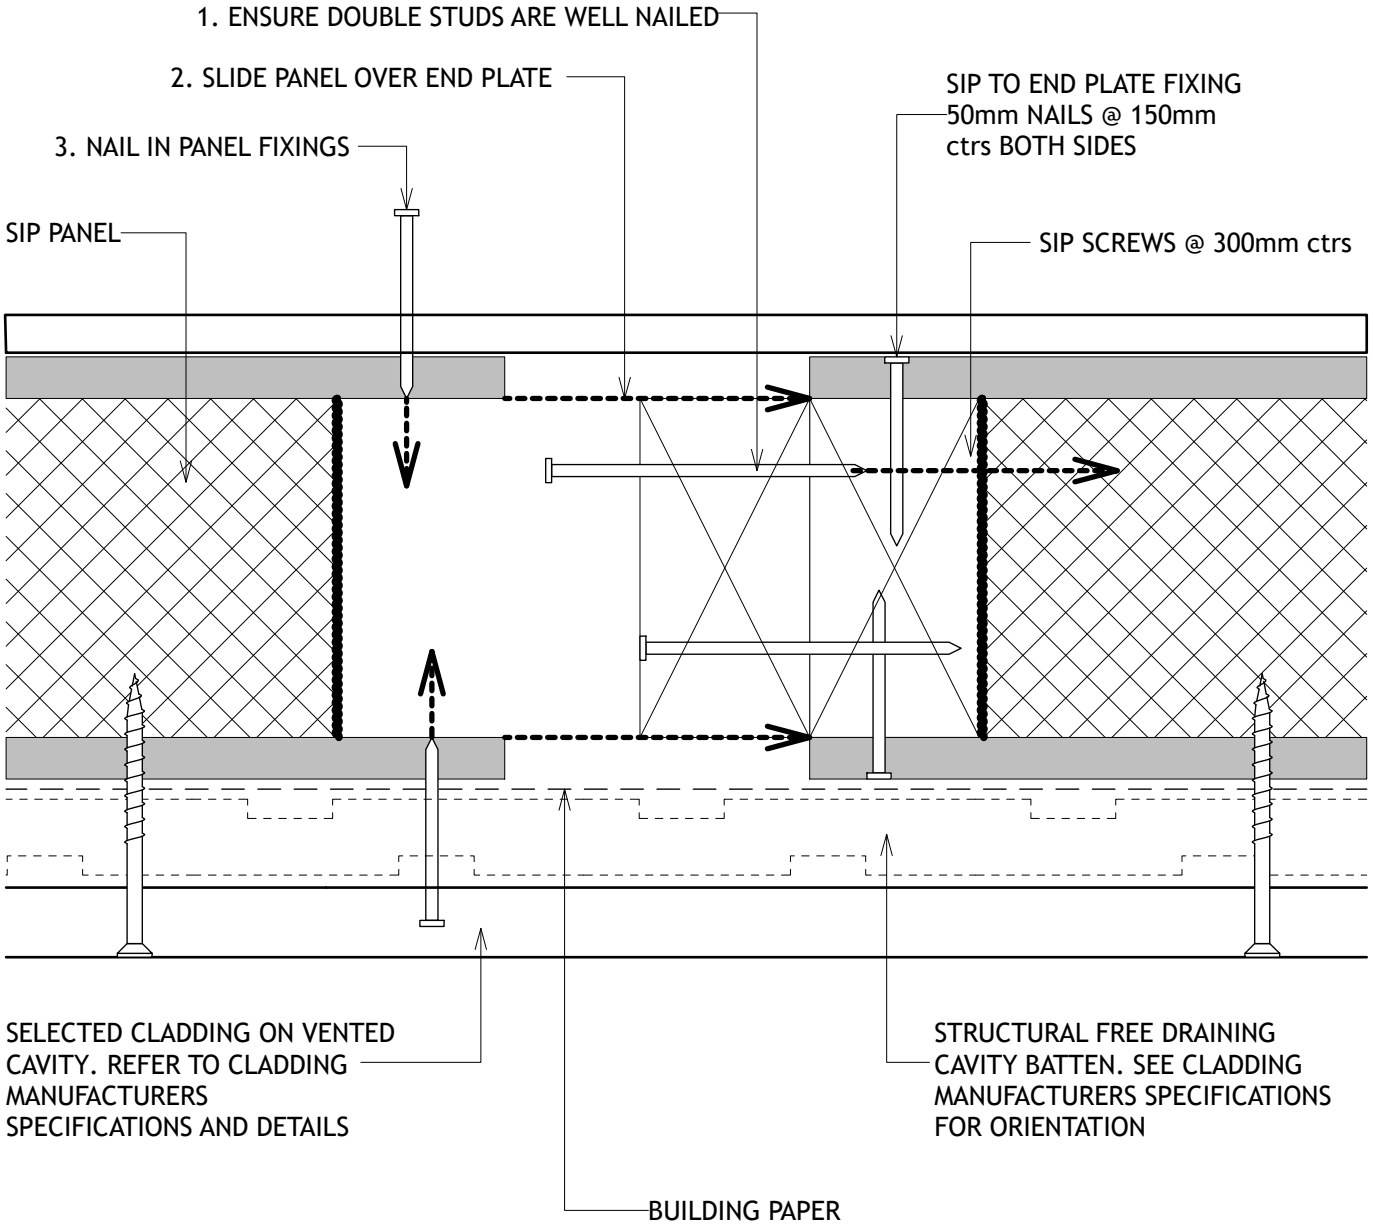

CAVITY BATTENS AT MAX 480mm CENTERS
TYPE 17 10G SREWS 65mm AT 300mm CENTERS
REFER CLADDING MANUFACTURER'S DETAILS
FOR CLADDING FIXINGS

SIP Panel Connection Detail

Scale 1:2

SUPER PANEL
0210555646
www.supersub.co.nz
office@supersub.co.nz

ISSUE DATE: 8/06/2026
REV: 1.0
SCALE 1:2 @ A4

Panel Connection Detail

This design and drawing is the copyright of Super Panels Ltd.
No reproduction without permission.

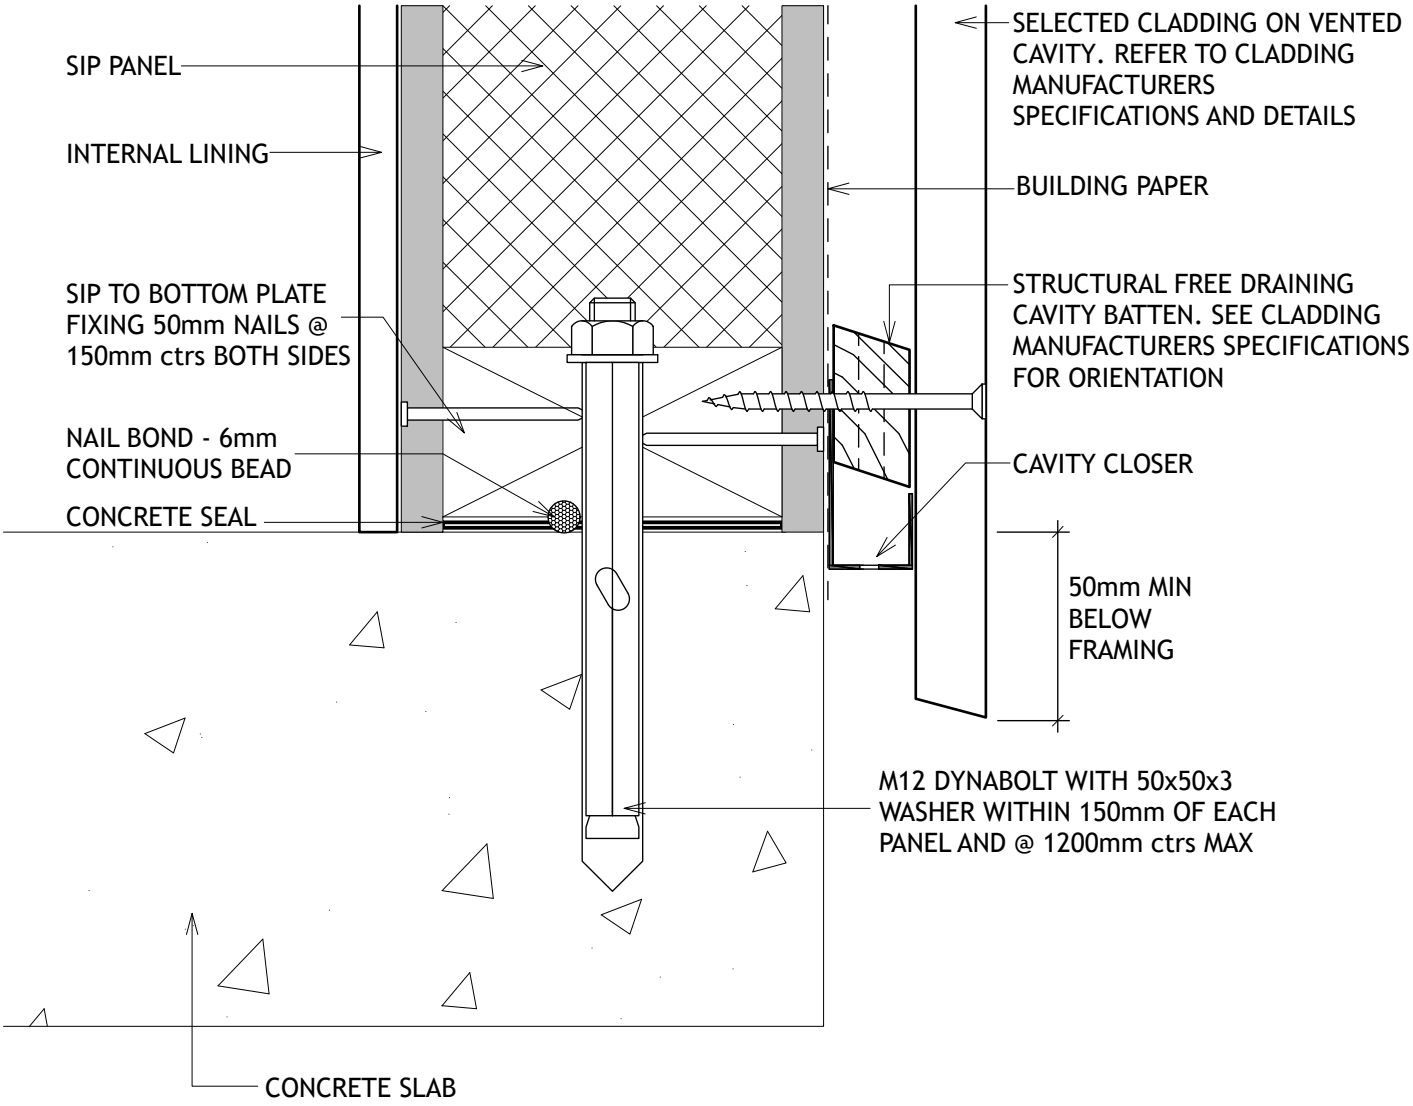

CAVITY BATTENS AT MAX 480mm CENTERS
TYPE 17 10G SREWS 65mm AT 300mm CENTERS
REFER CLADDING MANUFACTURER'S
DETAILS FOR CLADDING FIXINGS

SIP Slab Detail

Scale 1:2

SUPER PANEL
0210555646
www.supersub.co.nz
office@supersub.co.nz

ISSUE DATE: 8/06/2026
REV: 1.0
SCALE 1:2 @ A4

Slab Detail

11 of 21

This design and drawing is the copyright of Super Panels Ltd.
No reproduction without permission.

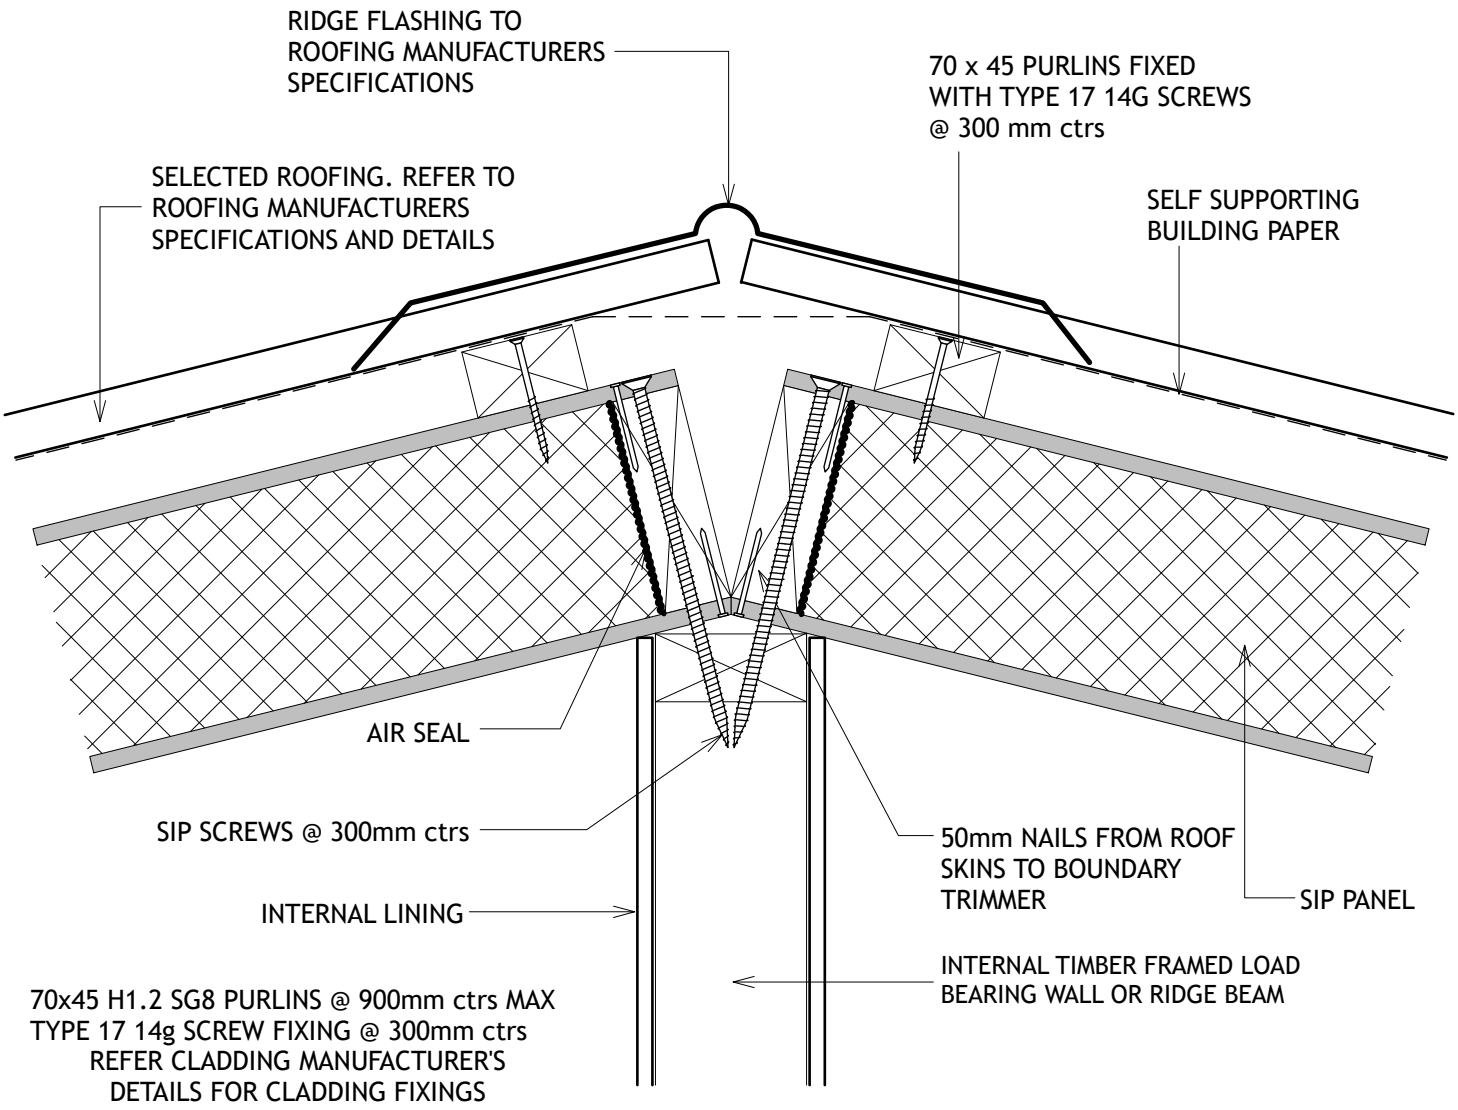

SIP Ridge Detail

Scale 1:5

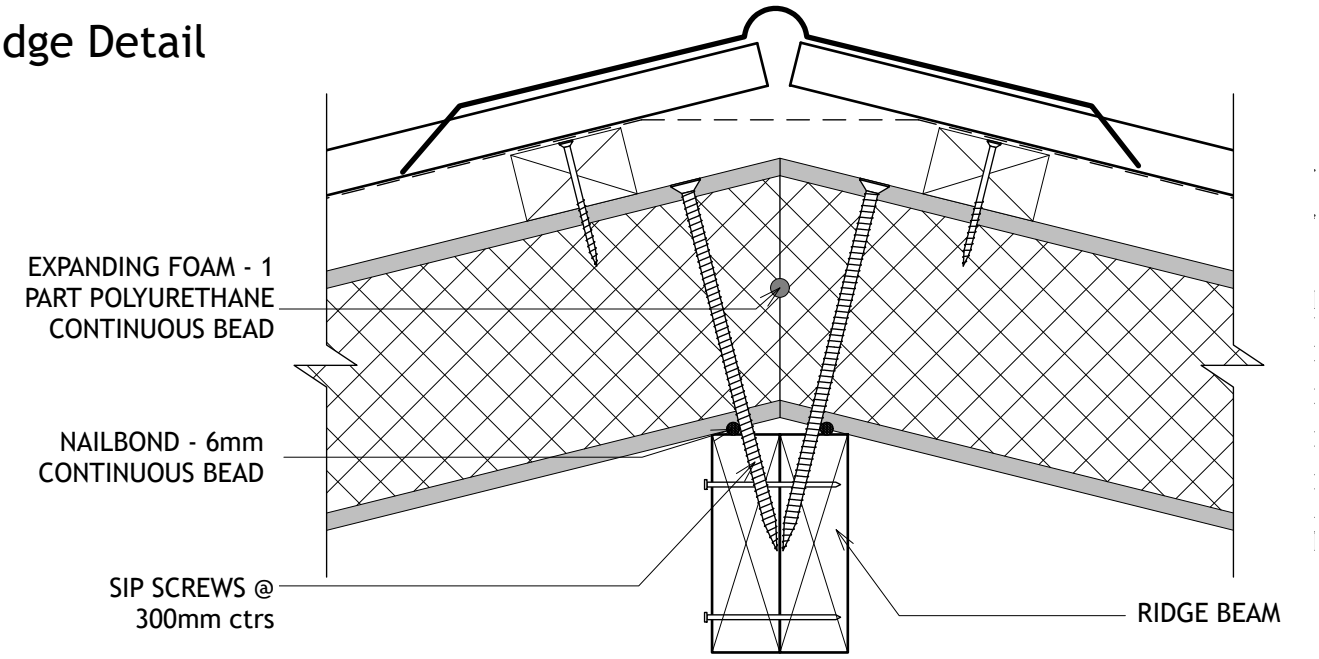

SUPER PANEL
0210555646
www.supersub.co.nz
office@supersub.co.nz

ISSUE DATE: 8/06/2026
REV: 1.0
SCALE 1:5 @ A4

Ridge Detail

This design and drawing is the copyright of Super Panels Ltd.
No reproduction without permission.

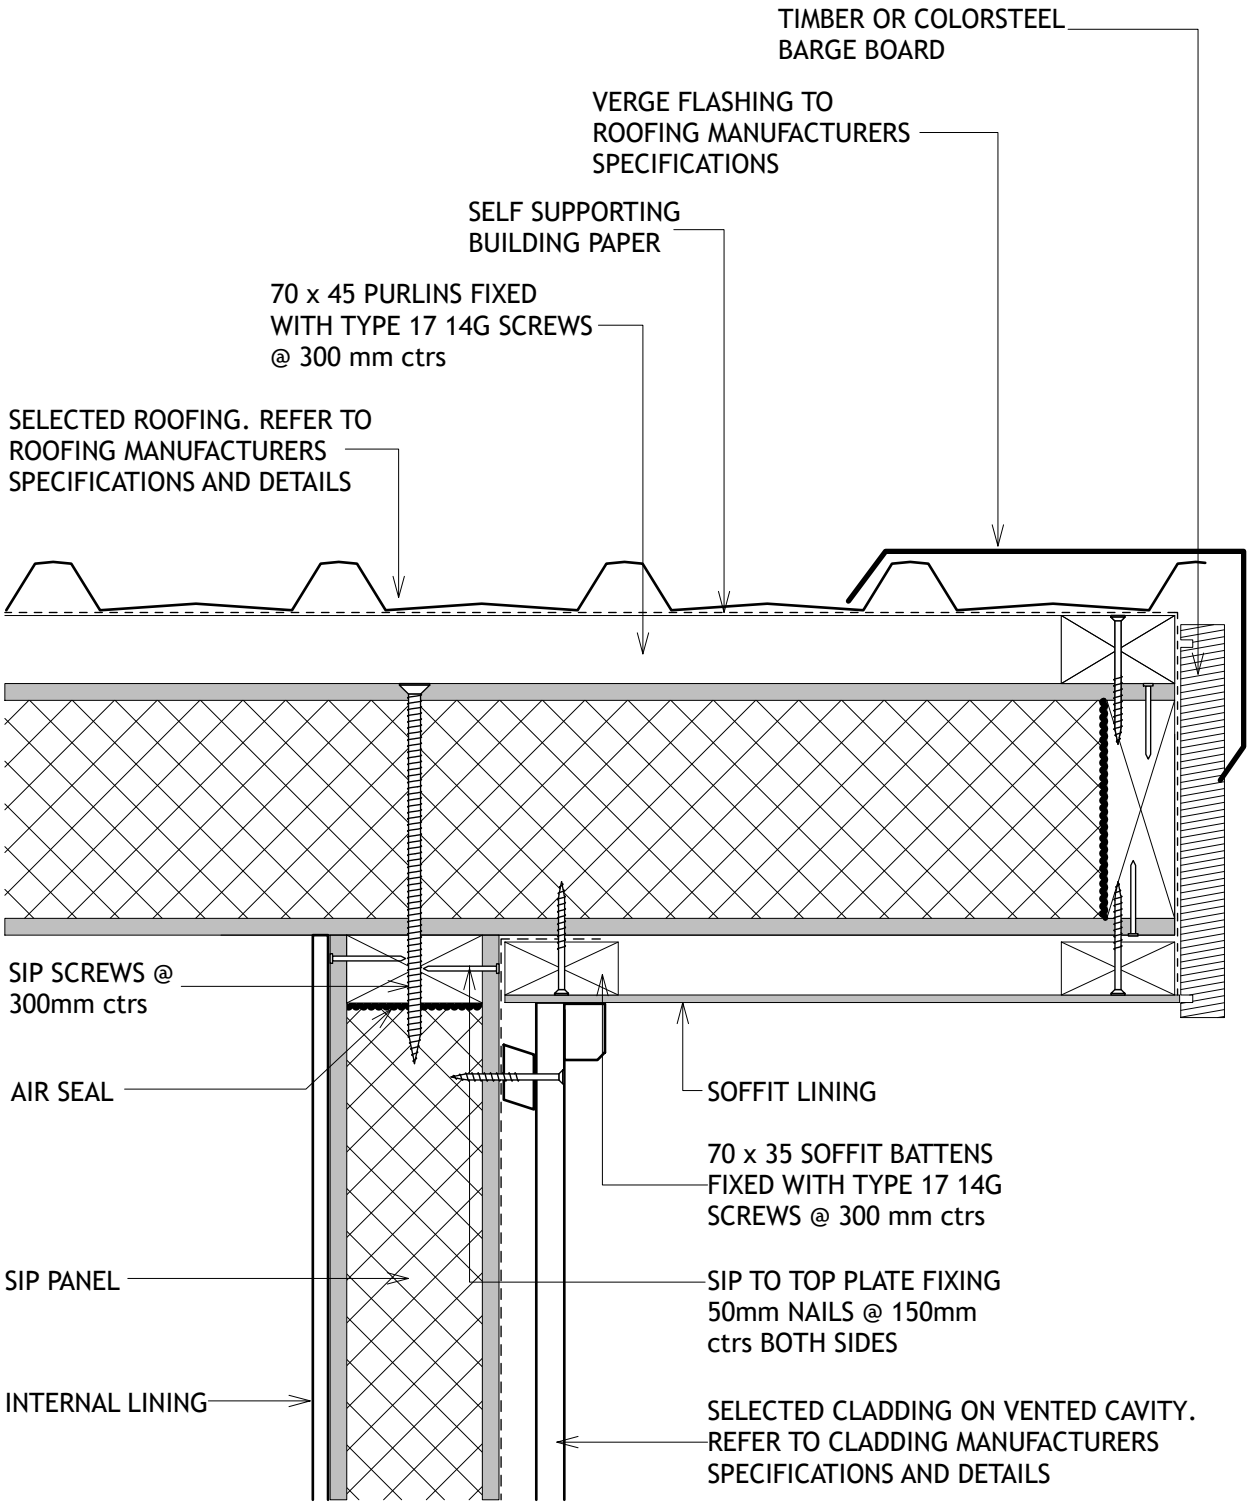

70x45 H1.2 SG8 PURLINS @ 900mm ctrs MAX
TYPE 17 14g SCREW FIXING @ 300mm ctrs

REFER CLADDING MANUFACTURER'S
DETAILS FOR CLADDING FIXINGS

SIP Barge Detail

Scale 1:5

SUPER PANEL
0210555646
www.supersub.co.nz
office@supersub.co.nz

ISSUE DATE: 8/06/2026
REV: 1.0
SCALE 1:5 @ A4

Barge Detail

13 of 21

This design and drawing is the copyright of Super Panels Ltd.
No reproduction without permission.

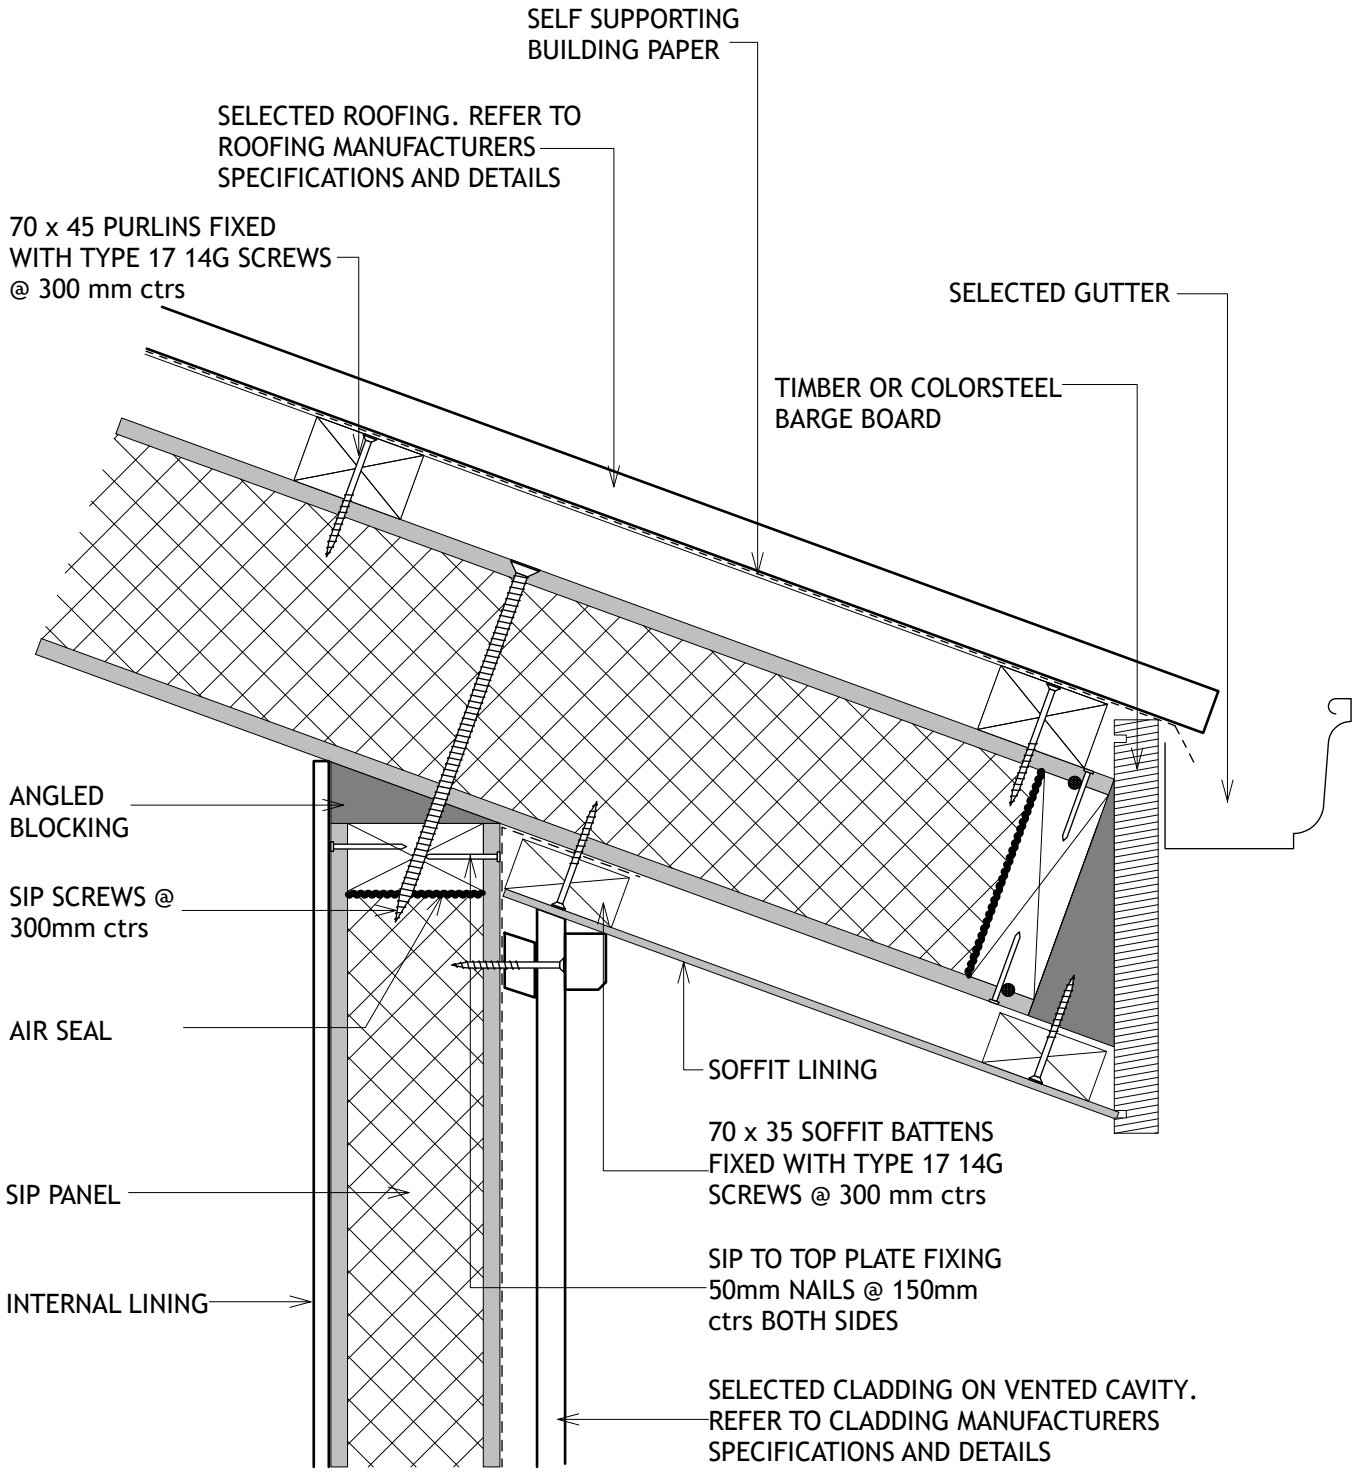

70x45 H1.2 SG8 PURLINS @ 900mm ctrs MAX
TYPE 17 14g SCREW FIXING @ 300mm ctrs
REFER CLADDING MANUFACTURER'S DETAILS
FOR CLADDING FIXINGS

SIP Eaves Detail

Scale 1:5

SUPER PANEL
0210555646
www.supersub.co.nz
office@supersub.co.nz

ISSUE DATE: 8/06/2026
REV: 1.0
SCALE 1:5 @ A4

Eaves Detail

This design and drawing is the copyright of Super Panels Ltd.
No reproduction without permission.

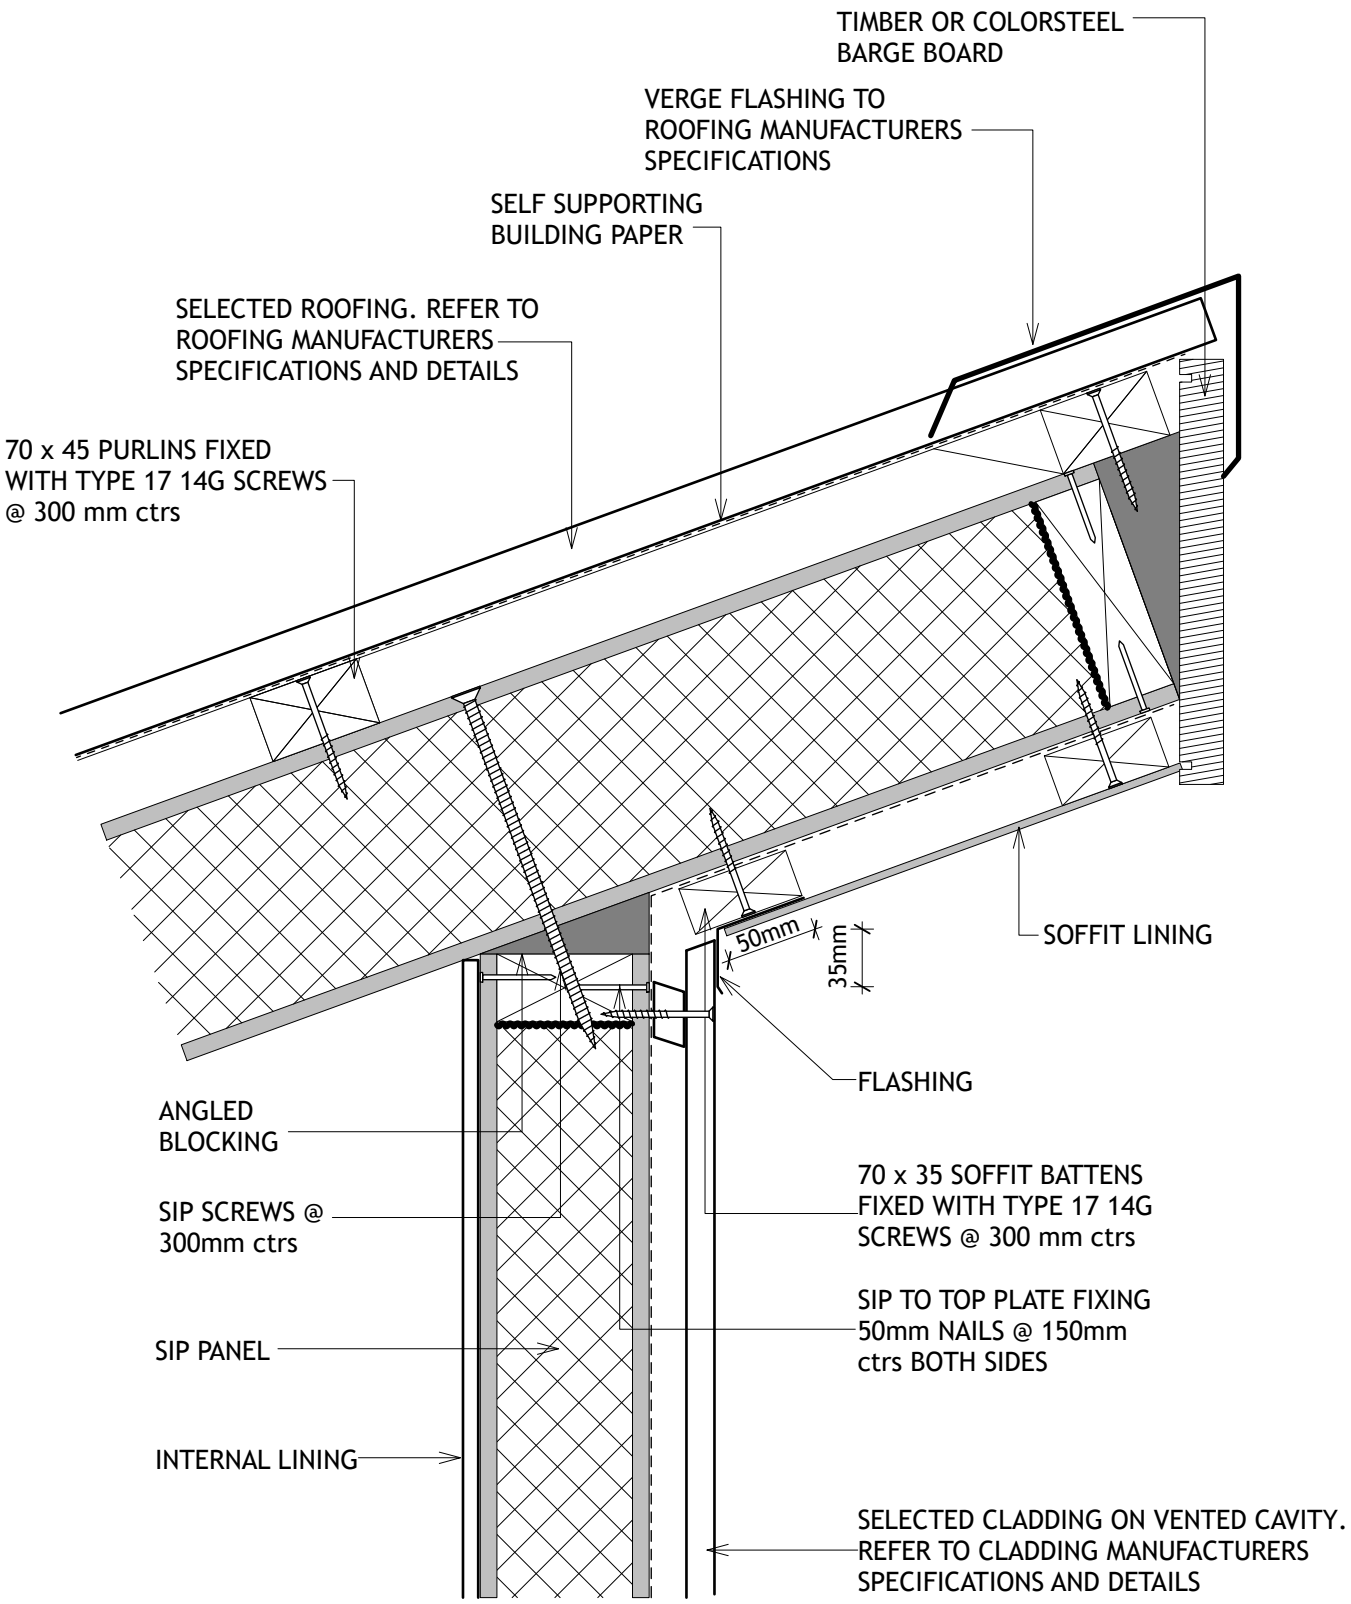

70x45 H1.2 SG8 PURLINS @ 900mm ctrs MAX
TYPE 17 14g SCREW FIXING @ 300mm ctrs
REFER CLADDING MANUFACTURER'S
DETAILS FOR CLADDING FIXINGS

SIP Verge Detail

Scale 1:5

SUPER PANEL
0210555646
www.supersub.co.nz
office@supersub.co.nz

ISSUE DATE: 8/06/2026
REV: 1.0
SCALE 1:5 @ A4

Verge Detail

15 of 21

This design and drawing is the copyright of Super Panels Ltd.
No reproduction without permission.

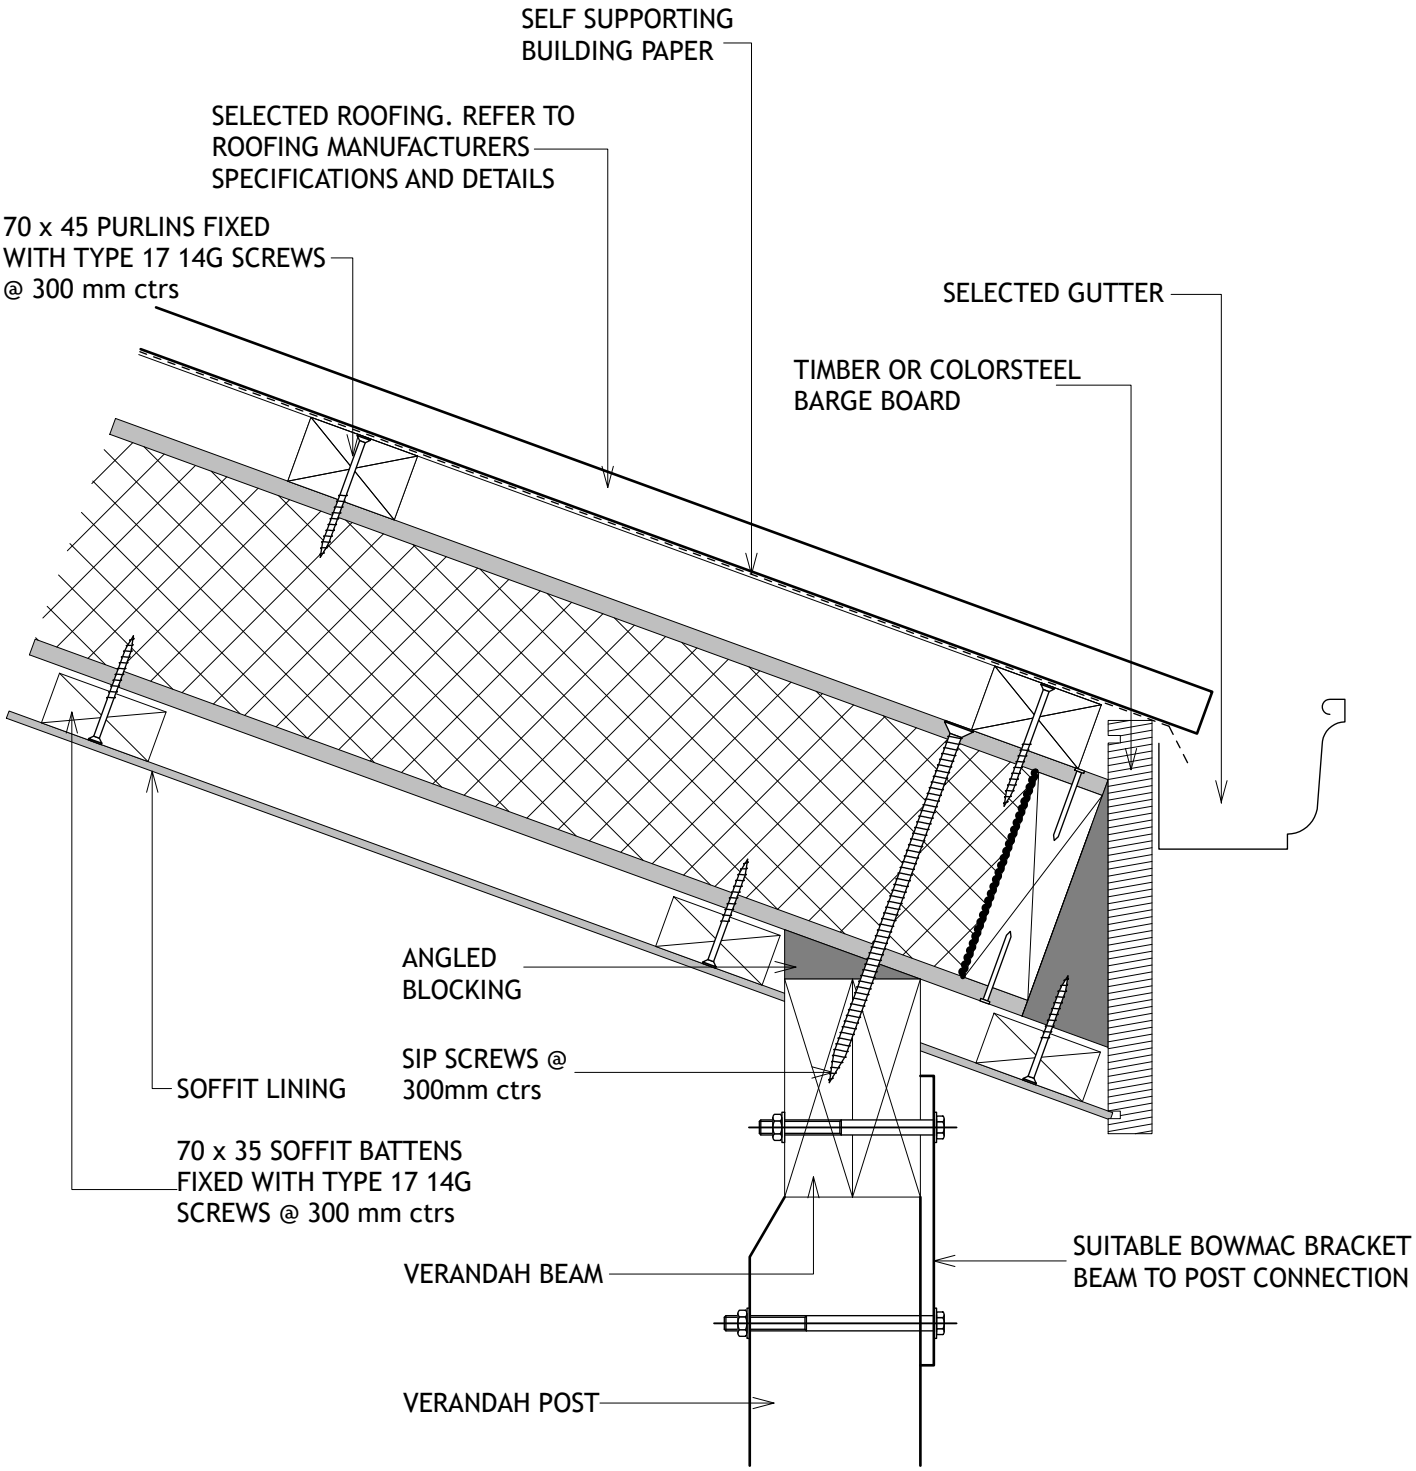

SIP Verandah Detail

Scale 1:5

70x45 H1.2 SG8 PURLINS @ 900mm ctrs MAX
TYPE 17 14g SCREW FIXING @ 300mm ctrs
REFER CLADDING MANUFACTURER'S
DETAILS FOR CLADDING FIXINGS

SUPER PANEL
0210555646
www.supersub.co.nz
office@supersub.co.nz

ISSUE DATE: 8/06/2026
REV: 1.0
SCALE 1:5 @ A4

Verandah Detail

This design and drawing is the copyright of Super Panels Ltd.
No reproduction without permission.

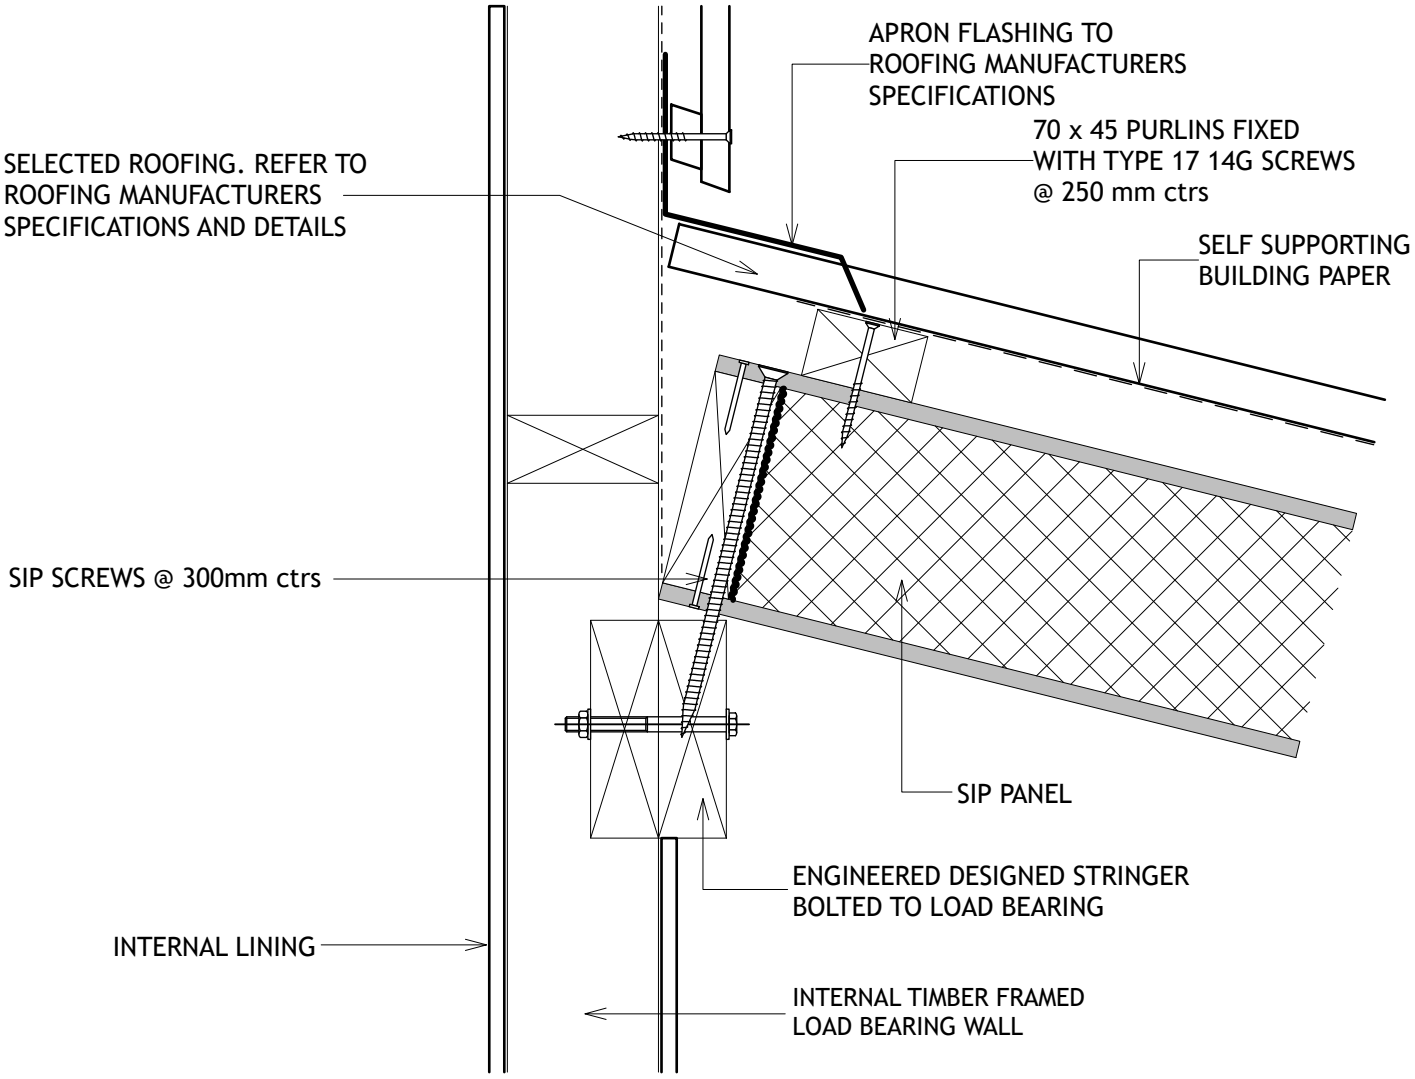

70x45 H1.2 SG8 PURLINS @ 900mm ctrs MAX
TYPE 17 14g SCREW FIXING @ 300mm ctrs

REFER CLADDING MANUFACTURER'S
DETAILS FOR CLADDING FIXINGS

SIP Stringer Detail

Scale 1:5

SUPER PANEL
0210555646
www.supersub.co.nz
office@supersub.co.nz

ISSUE DATE: 8/06/2026
REV: 1.0
SCALE 1:5 @ A4

Stringer Detail

This design and drawing is the copyright of Super Panels Ltd.
No reproduction without permission.

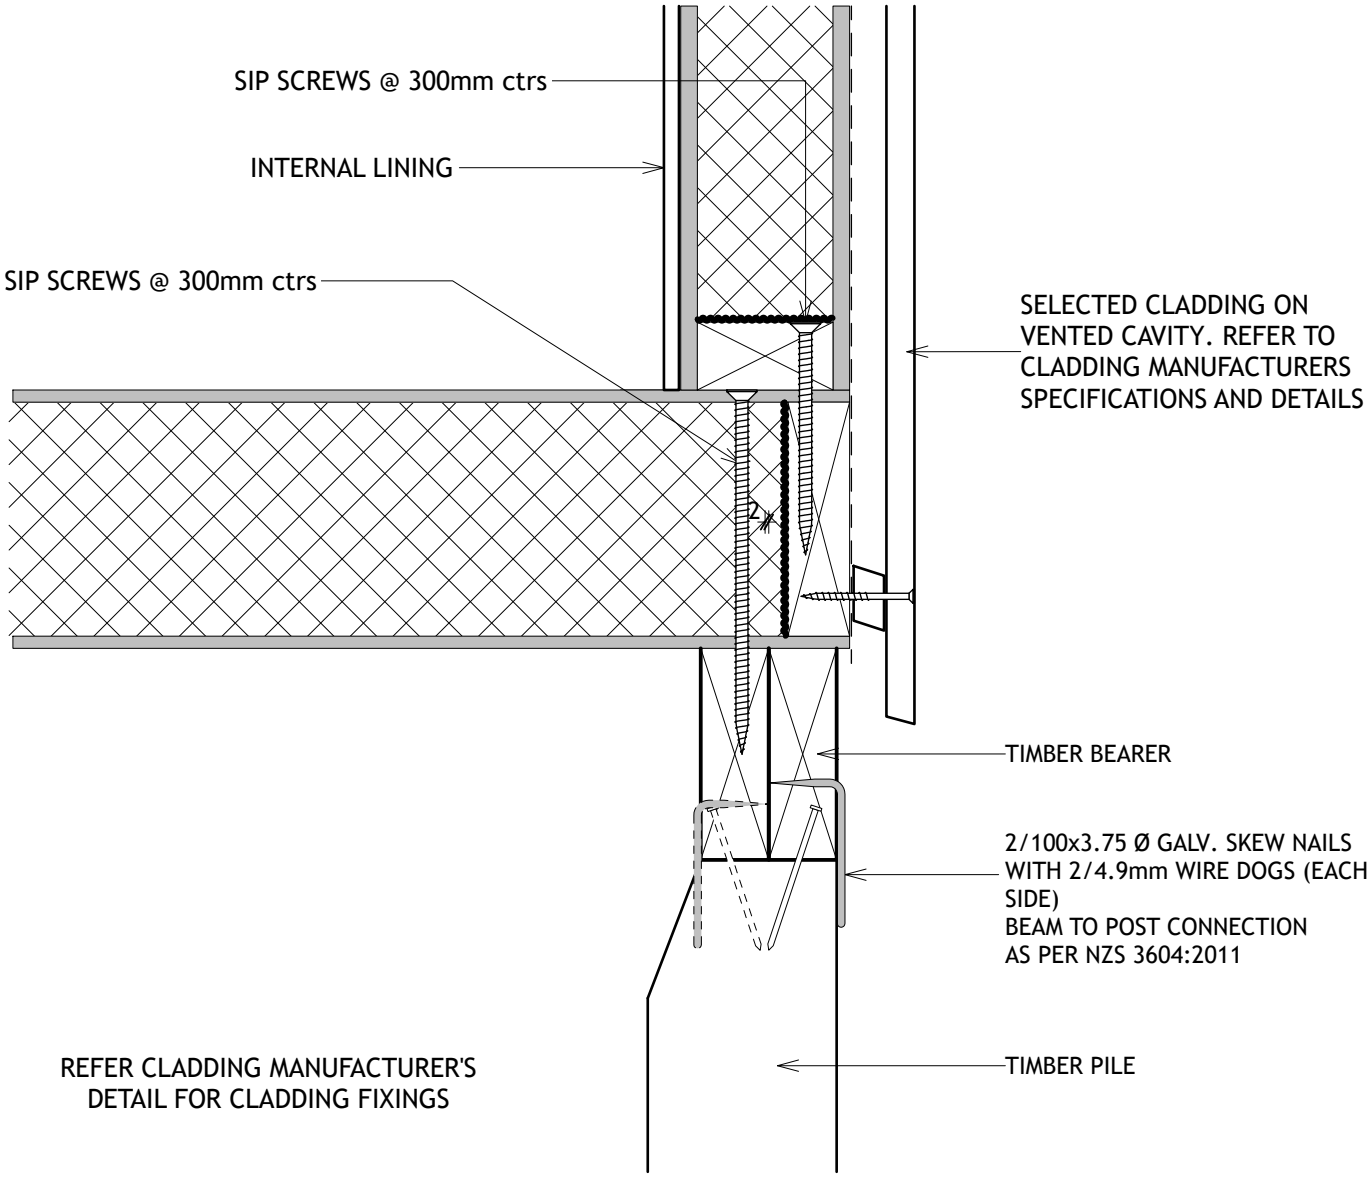

SIP Bearer Detail

Scale 1:10

SUPER PANEL
0210555646
www.supersub.co.nz
office@supersub.co.nz

ISSUE DATE: 8/06/2026
REV: 1.0
SCALE 1:5 @ A4

Bearer Detail

This design and drawing is the copyright of Super Panels Ltd.
No reproduction without permission.

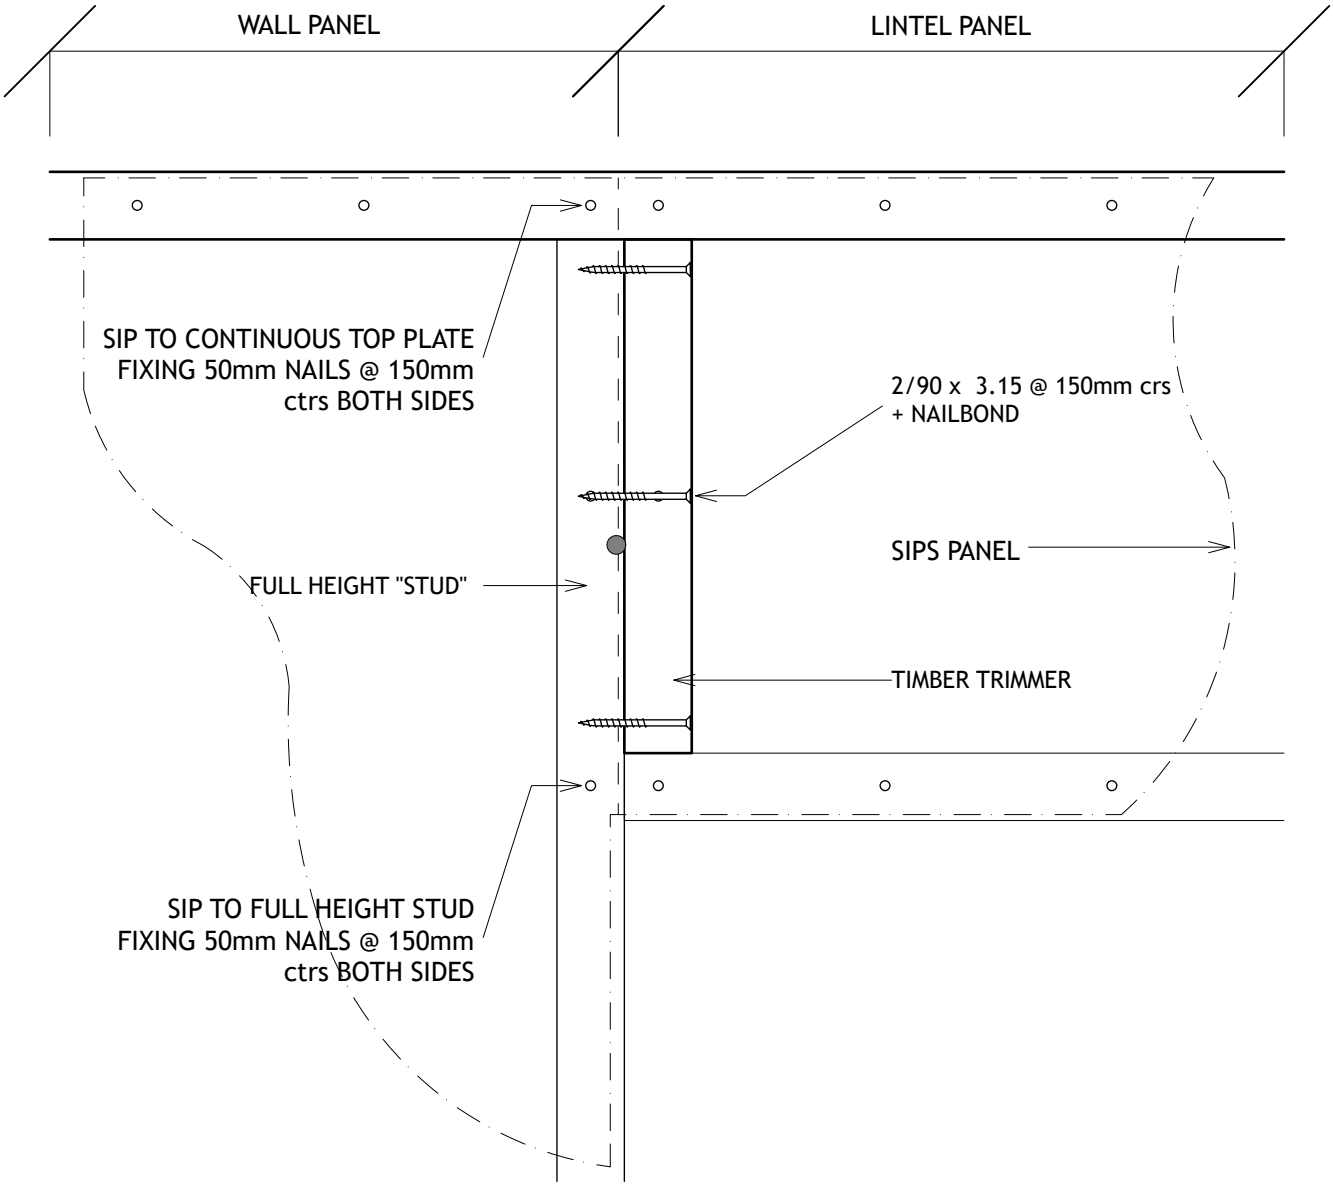

SIP Lintel - Panel2

Scale 1:5

SUPER PANEL
0210555646
www.supersub.co.nz
office@supersub.co.nz

ISSUE DATE: 8/06/2026
REV: 1.0
SCALE 1: @ A4

Lintel Detail - Panel2

This design and drawing is the copyright of Super Panels Ltd.
No reproduction without permission.

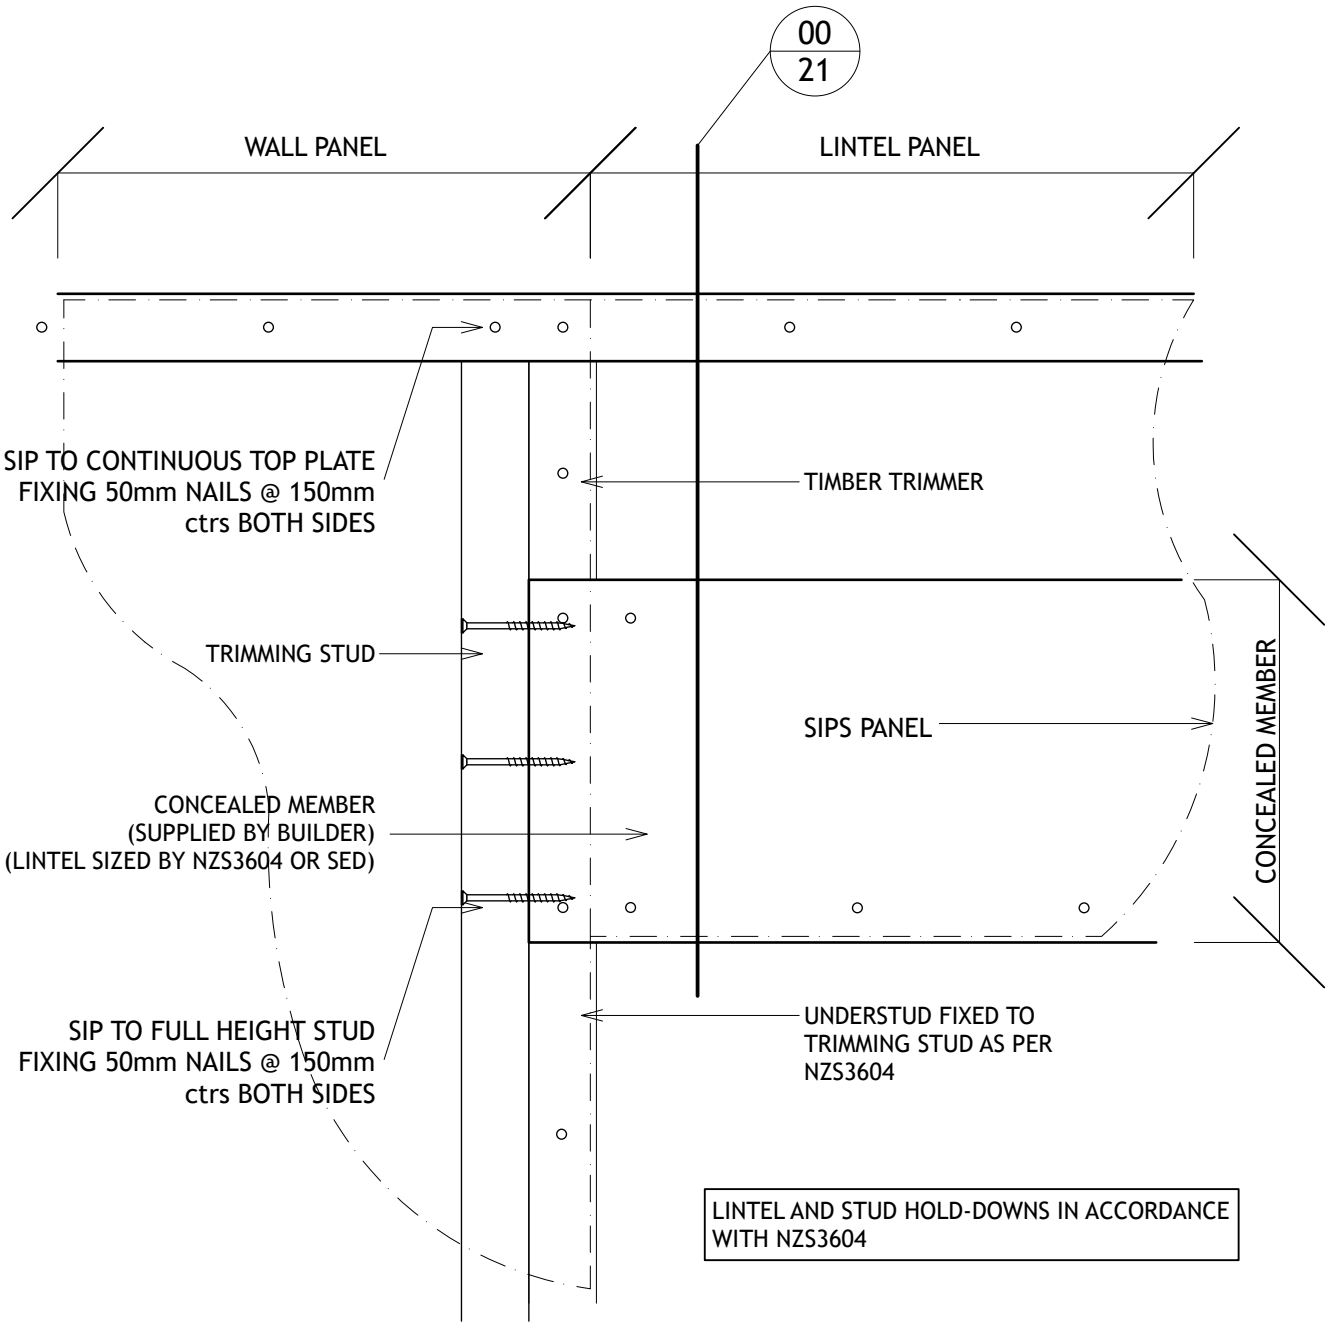

SIP Lintel - Concealed Member

Scale 1:5

SUPER PANEL
0210555646
www.supersub.co.nz
office@supersub.co.nz

ISSUE DATE: 8/06/2026
REV: 1.0
SCALE 1: @ A4

Concealed Lintel

This design and drawing is the copyright of Super Panels Ltd.
No reproduction without permission.

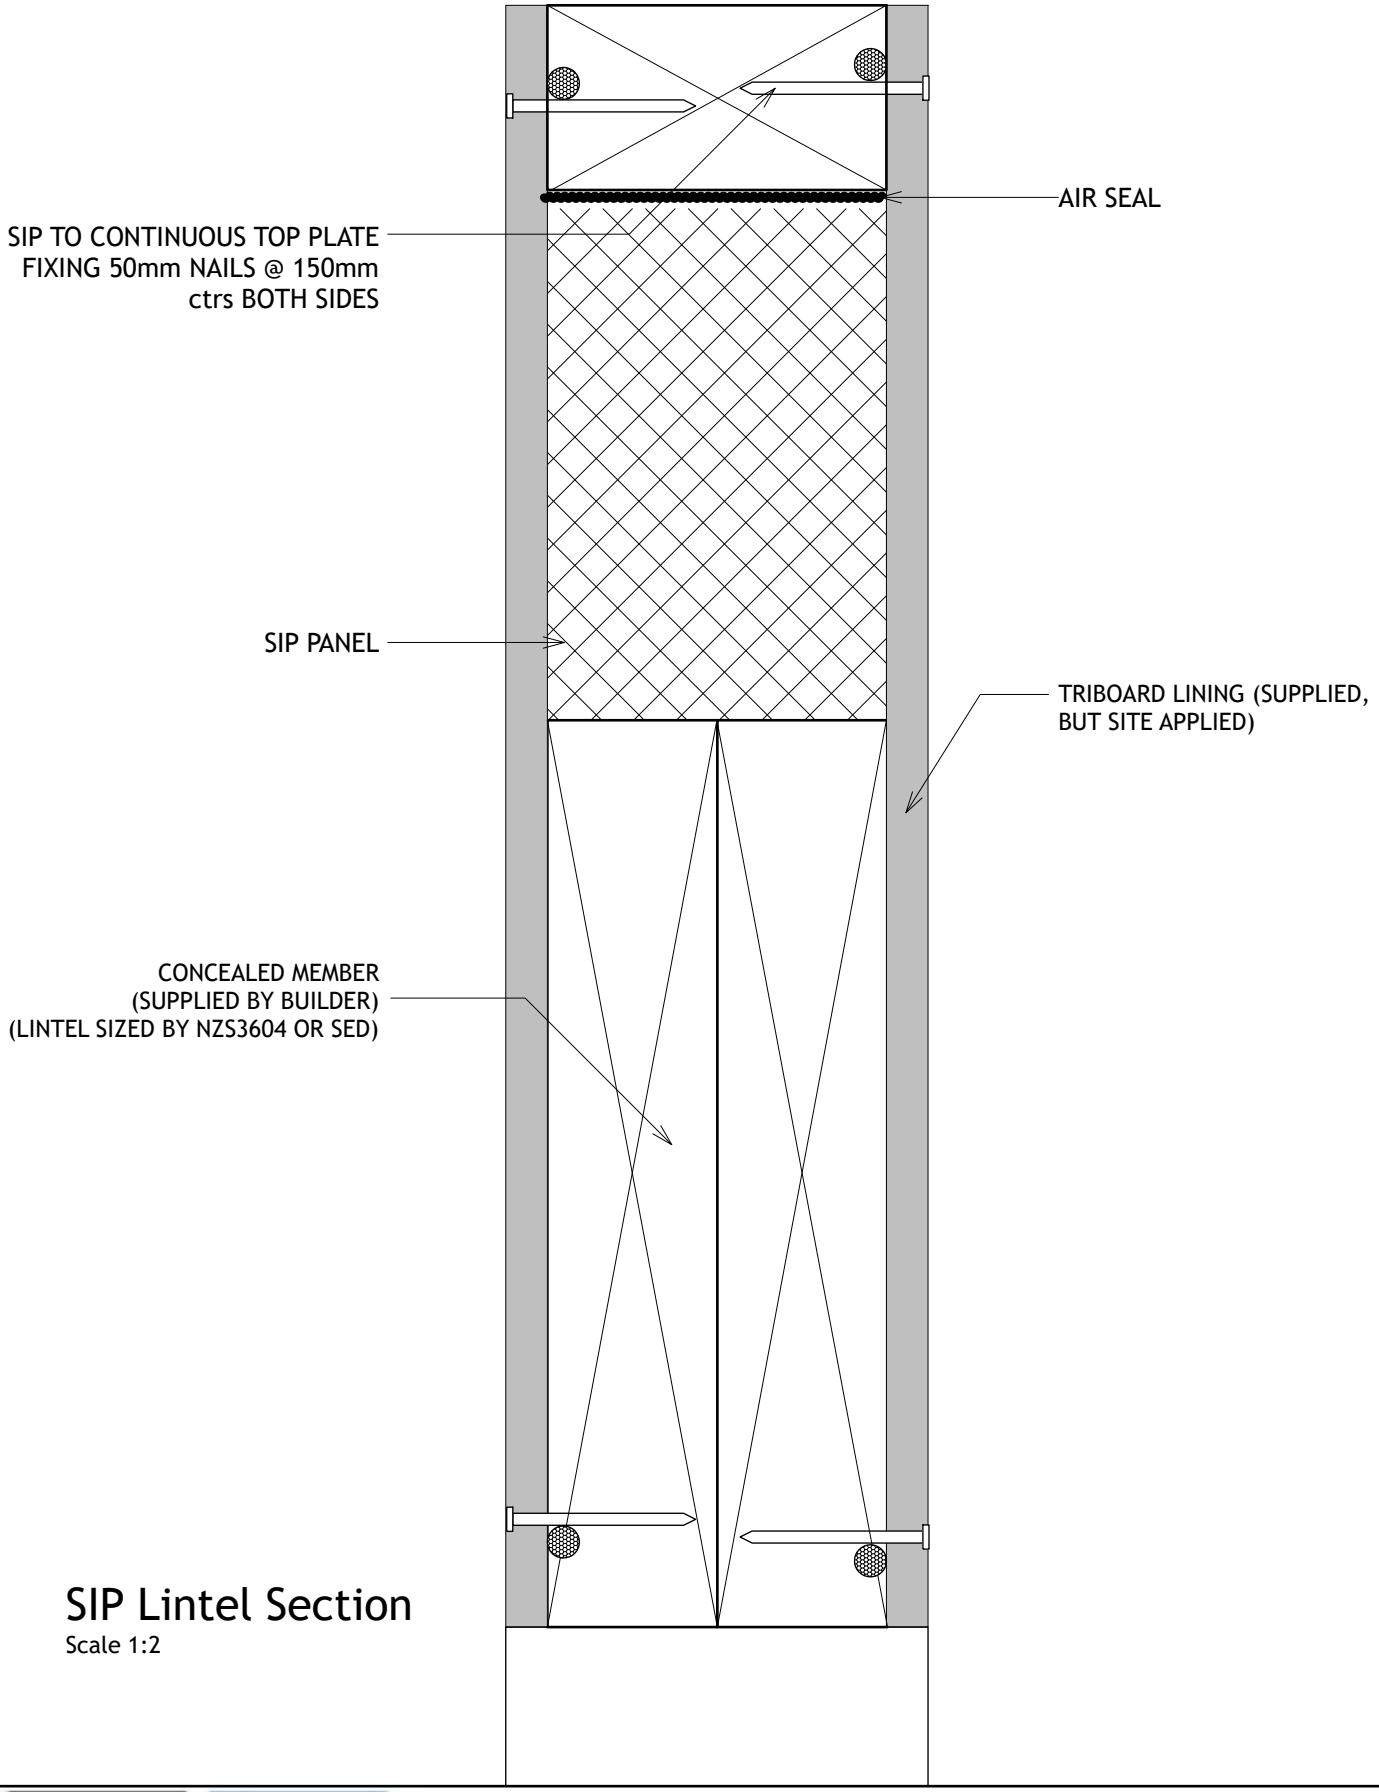

SIP Lintel Section

Scale 1:2

SUPER PANEL

0210555646

www.supersub.co.nz

office@supersub.co.nz

ISSUE DATE: 8/06/2026
REV: 1.0
SCALE 1: @ A4

Lintel Section

21 of 21

This design and drawing is the copyright of Super Panels Ltd.
No reproduction without permission.